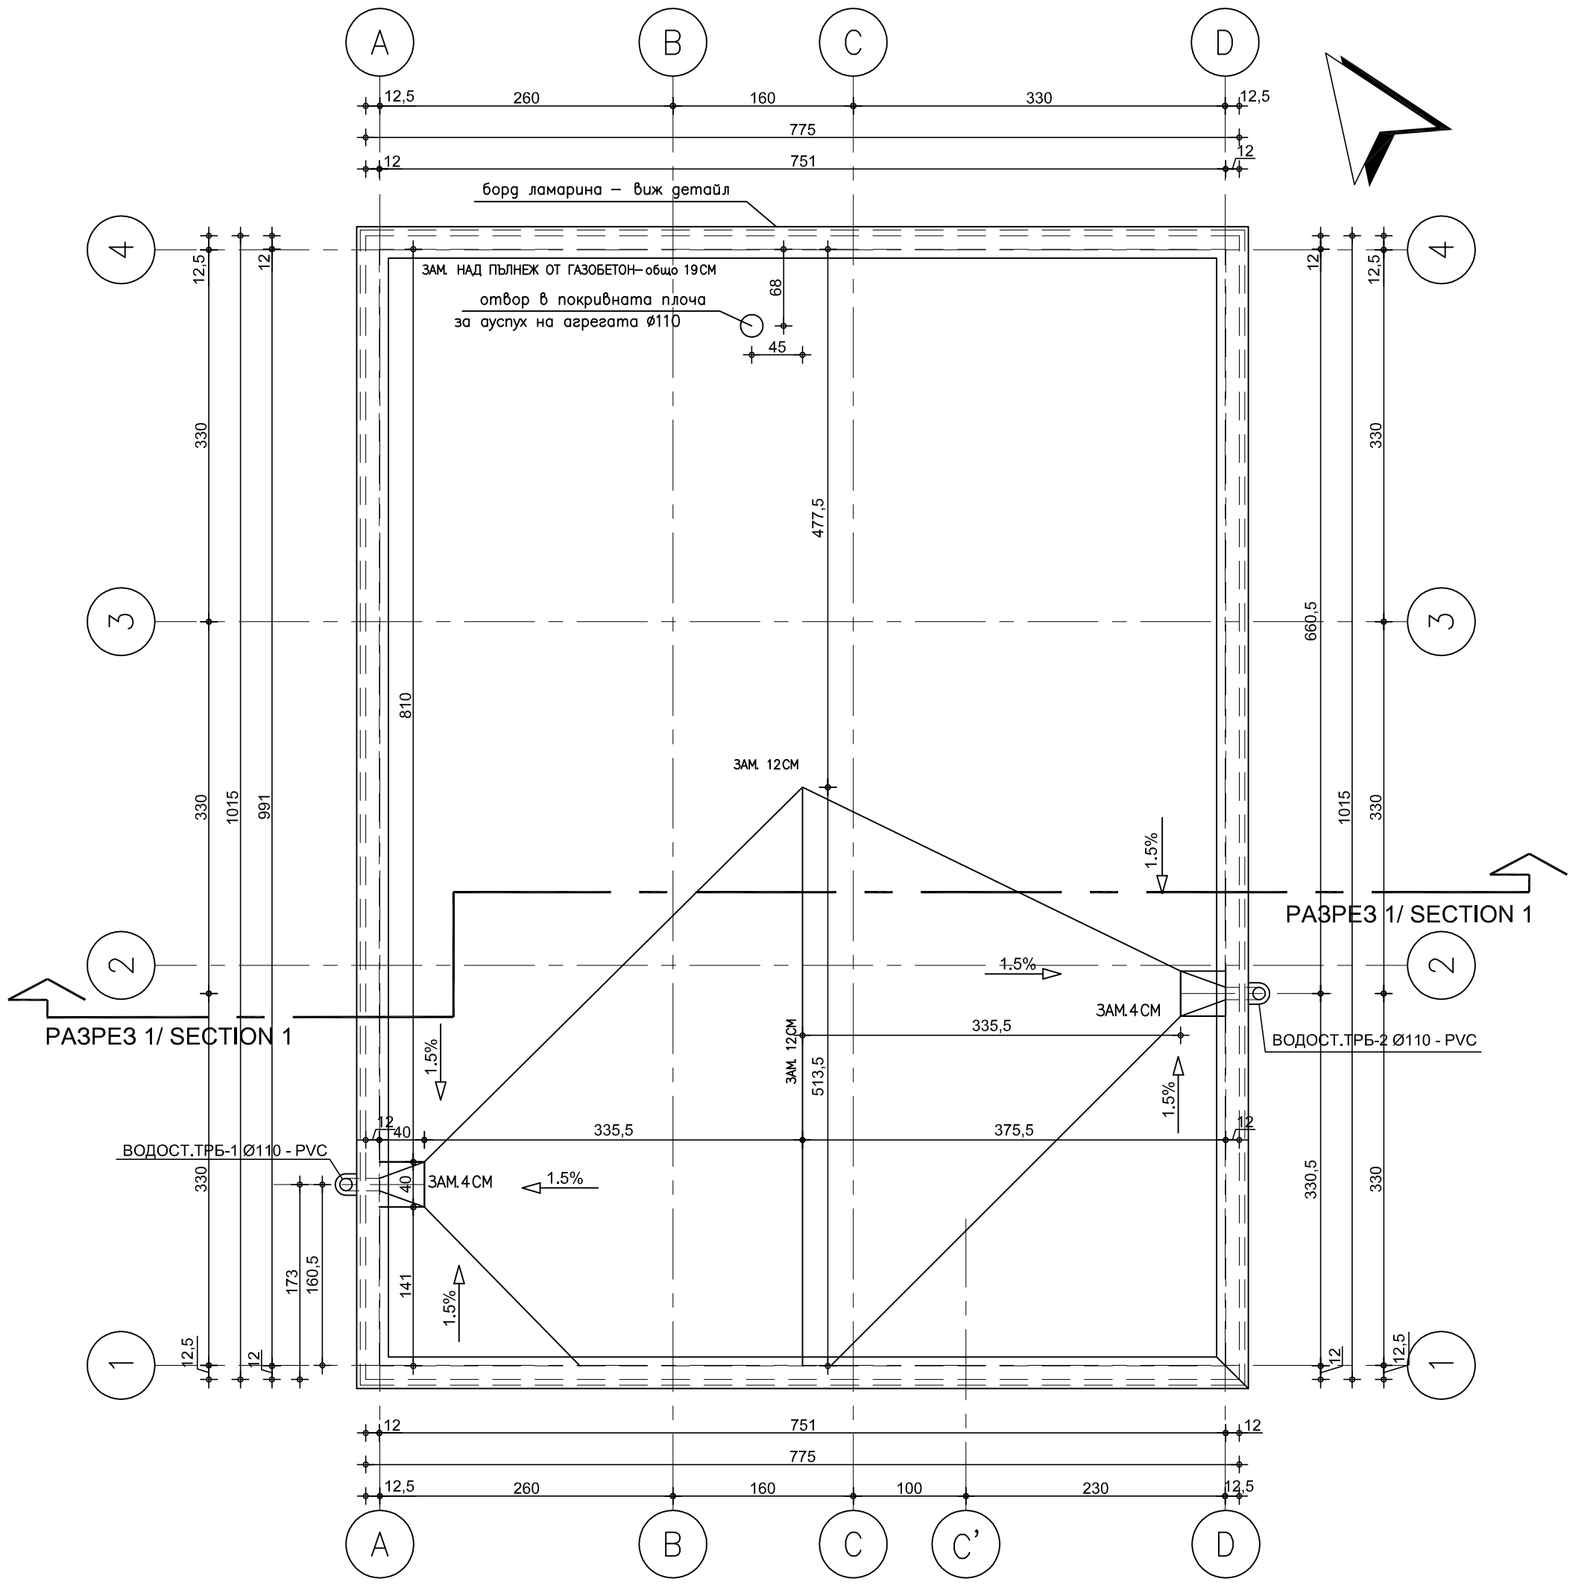


ПЛАН НА ПОКРИВА M1:50

ROOF PLAN

REVISION	DATE	NAME	APPROVED	MODIFICATION
Rev. E				
Rev. D				
Rev. C				
Rev. B				
Rev. A	__.__.2008	_____	_____	_____

ALL RIGHTS RESERVED ! This drawing and the information contained theirin is the property of Joint Venture. No part of this drawing may be reproduced, stored in a retrieval system, or transmitted in any form, or by any means, electronic, mechanical, photocopying, recording or otherwise, without the prior permission of the copyright holder.

EMPLOYER

MINISTRY OF ENVIROMENT AND WATER
Directorate "European Union Funds for Enviroment"
ISPA Measure No 2002/BG/16/P/PE/018

FINAL APPROVEL

CONSULTANT - JOINT VENTURE

DIWI Consult International GmbH
LEADING PARTNER

LOPP

PROJECT	SHOUMEN WATER CYCLE IMPROVEMENTS - BULGARIA Lot No 1 : Network Design
ОБЕКТ	ПОДОБРЕНИЕ НА ВОДНИЯ ЦИКЪЛ НА гр. ШУМЕН-БЪЛГАРИЯ Лот № 1 Проект на мрежата
PART ЧАСТ	SEWERAGE PUMP STATION КАНАЛИЗАЦИОННА ПОМПЕНА СТАНЦИЯ
DRAWING TITLE СЪДЪРЖАНИЕ	ROOF PLAN ПЛАН НА ПОКРИВА

TEAM LEADER РЪКОВОДИТЕЛ ЕКИП	C. HAMILTON К. ХАМИЛТОН		COORDINATED СЪГЛАСУВАЛИ	G. SUP. ГАЗ.	PHASE ФАЗА	DD РП
TASK MANAGER ПРОЕКТ МЕНИДЖЕР	R. KOTHE P. KOTE		TECHN. ТЕХН.	EL ЕЛ.	SCALE МАЩАБ	1 : 50
DESIGNER ПРОЕКТАНТ	dipl.arch.O.DYAKOVA арх.ОЛГА ДЯКОВА		ARCH. АРХ.	SCADA КИПиА	DATE ДАТА	05.2008
DESIGNER ПРОЕКТАНТ			CONSTR. КОНСТР.	HV ОВИ	REVISION РЕВИЗИЯ	0
			VP ВП	WSSS ВК	DRAWING No ЧЕРТЕЖ No	DD / SH / V / 02 / 003

ARCHIVE
АРХИВ

PART
ЧАСТ
ARCHITECTURE
АРХИТЕКТУРА