



M 1:25 Scale 1:25

VERTICAL SECTION A-A

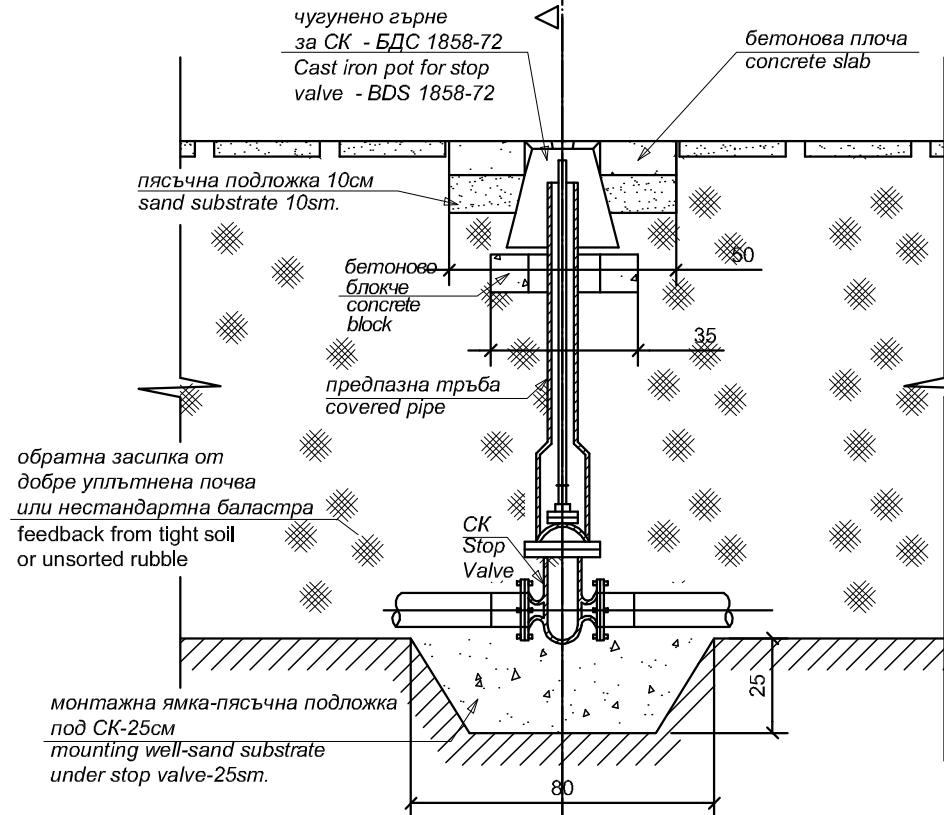


VERTICAL SECTION B-B

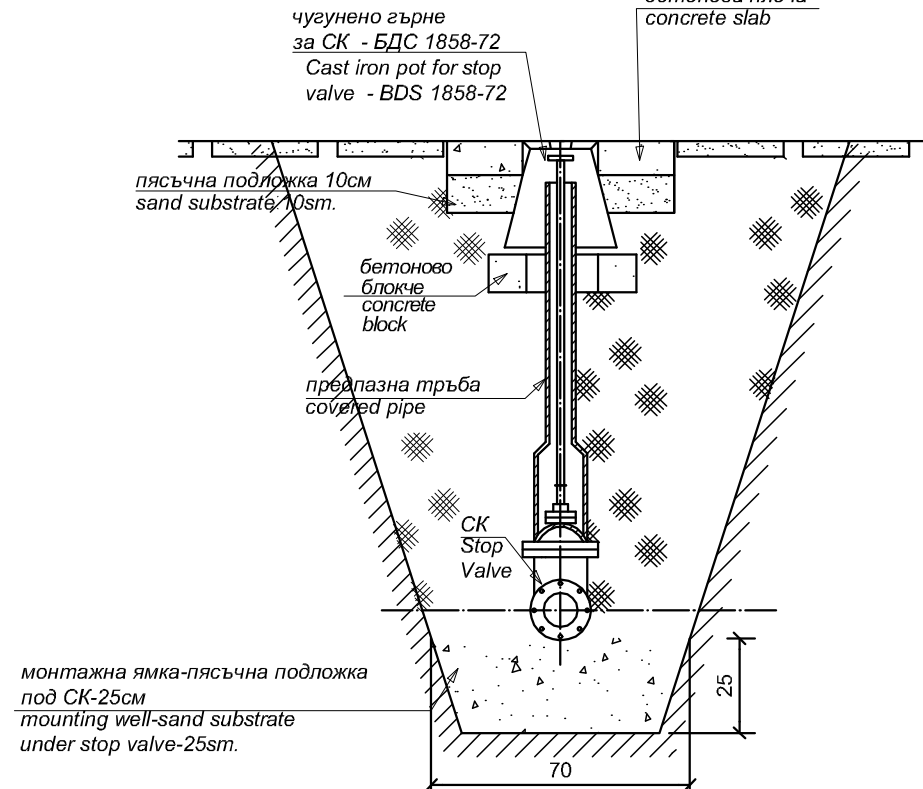


№	НАИМЕНОВАНИЕ NAME	мярка measure	колич. quantity
1	Арматурно желязо Ø6,5-L=4,6м' Reinforcing bars Ø6,5-L=4,6m'	кг nos.	1,20
2	Филцов бетон B10 (за блокче и плоча) Felt concrete B10 (for block and slab)	м³ m³	0,021
3	Пясък (за пясъчна подложка) Sand (for substrate)	м³ m³	0,165
4	Циментов разтвор (за фугиране) Grout for pointing	м³ m³	0,003
5	Предпазител тръбен за водопроводен СК БДС 1740-72 Covered pipe for water-supply Stop Valve BDS 1740-72	бр. nos.	1,0
6	Гърне улично за предпазна гарнитура на СК БДС 1858-72 Cast iron pot for Stop Valve BDS 1740-72	бр. nos.	1,0
7	Котраж за плоча Slab formwork	м² m²	0,70

Dimensions are in centimeters
Diameters of pipes are in millimeters


ПЛАН / PLAN

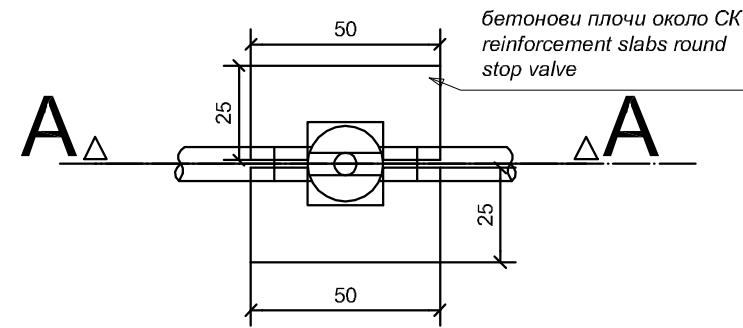


SLABS AT STOP VALVE

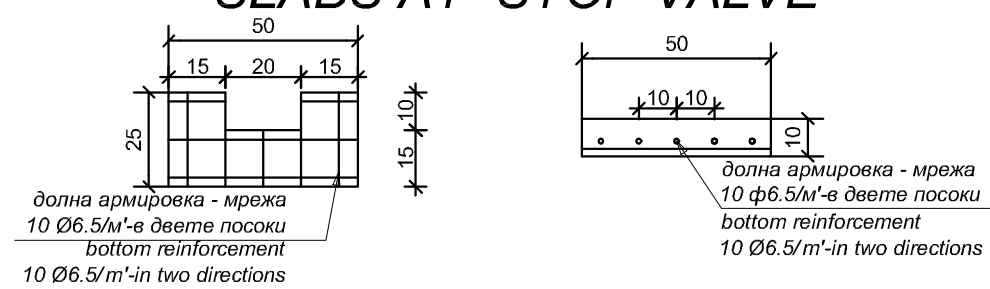


CONCRETE BLOCK

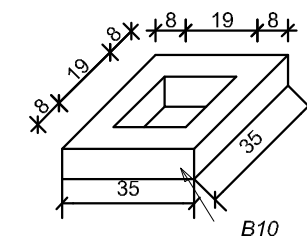


План / Plan

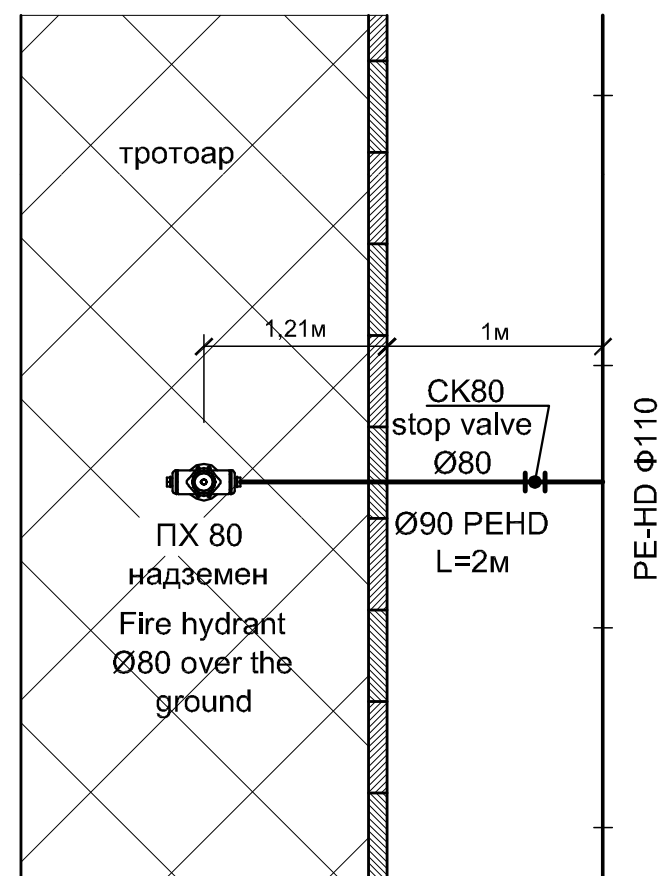

Vertical section

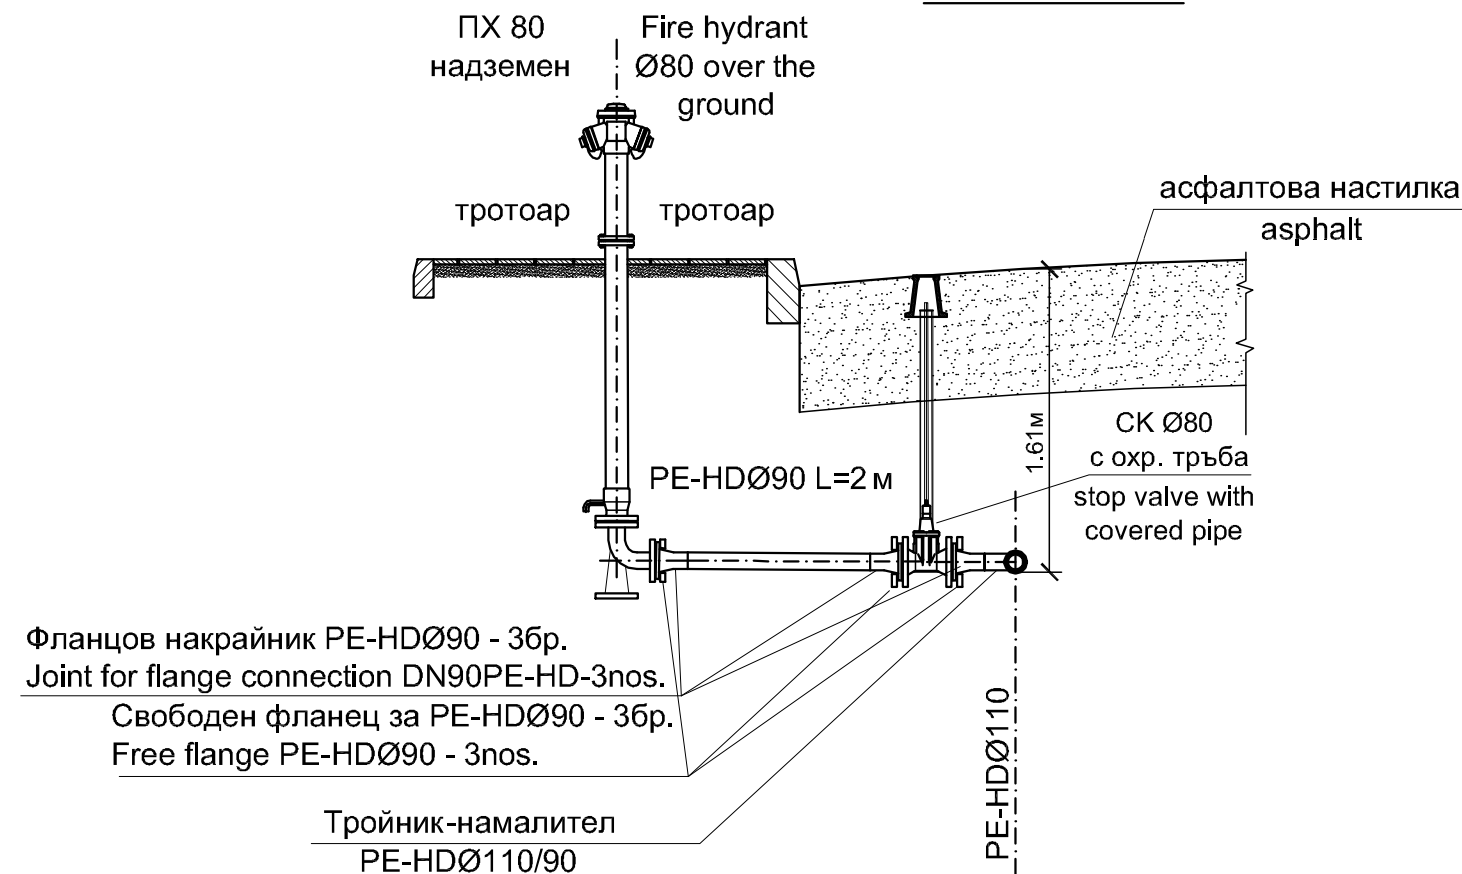

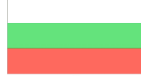Rev. E				
Rev. D				
Rev. C				
Rev. B				
Rev. A	__/__/2008			
REVISION	DATE	NAME	APPROVED	MODIFICATION
ALL RIGHTS RESERVED ! This drawing and the information contained therein is the property of Joint Venture. No part of this drawing may be reproduced, stored in a retrieval system, or transmitted in any form, or by any means, electronic, mechanical, photocopying, recording or otherwise, without the prior permission of the copyright holder.				
EMPLOYER 		MINISTRY OF ENVIROMENT AND WATER Directorate "European Union Funds for Enviroment" ISPA Measure No 2002/BG/16/P/PE/018		 
FINAL APPROVAL				
CONSULTANT - JOINT VENTURE  DIWI Consult International GmbH LEADING PARTNER  				
PROJECT	SHOUMEN WATER CYCLE IMPROVEMENTS - BULGARIA			
ОБЕКТ	Lot No 1 : Network Design ПОДОБРЕНИЕ НА ВОДНИЯ ЦИКЪЛ НА гр. ШУМЕН-БЪЛГАРИЯ Лот № 1 Проект на мрежата			
PART	SEWERAGE NETWORK			
ЧАСТ	КАНАЛИЗАЦИОННА МРЕЖА			
DRAWING TITLE	STRENGTHENING OF STOP VALVE AND FIRE HYDRANT			
СЪДЪРЖАНИЕ	УКРЕПВАНЕ НА СК И ПХ		ARCHIVE АРХИВ	
			PART ЧАСТ	WSSS БК
TEAM LEADER РЪКОВОДИТЕЛ ЕКИП			COORDINATED СЪГЛАСУВАНИ	G. SUP. ГАЗ.
TASK MANAGER ПРОЕКТ МЕНИДЖЕР			TECHN. ТЕХН.	EL ЕЛ.
DESIGNER ПРОЕКТАНТ	T.HADJIVANOVA Т.ХАДЖИВАНОВА		ARCH. АРХ.	SCADA КИПна
DESIGNER ПРОЕКТАНТ	A.DINEVA А.ДИНЕВА		CONSTR. КОНСТР.	HV ОВИ
			WSSS БК	DRAWING No ЧЕРТЕЖ No 10/11