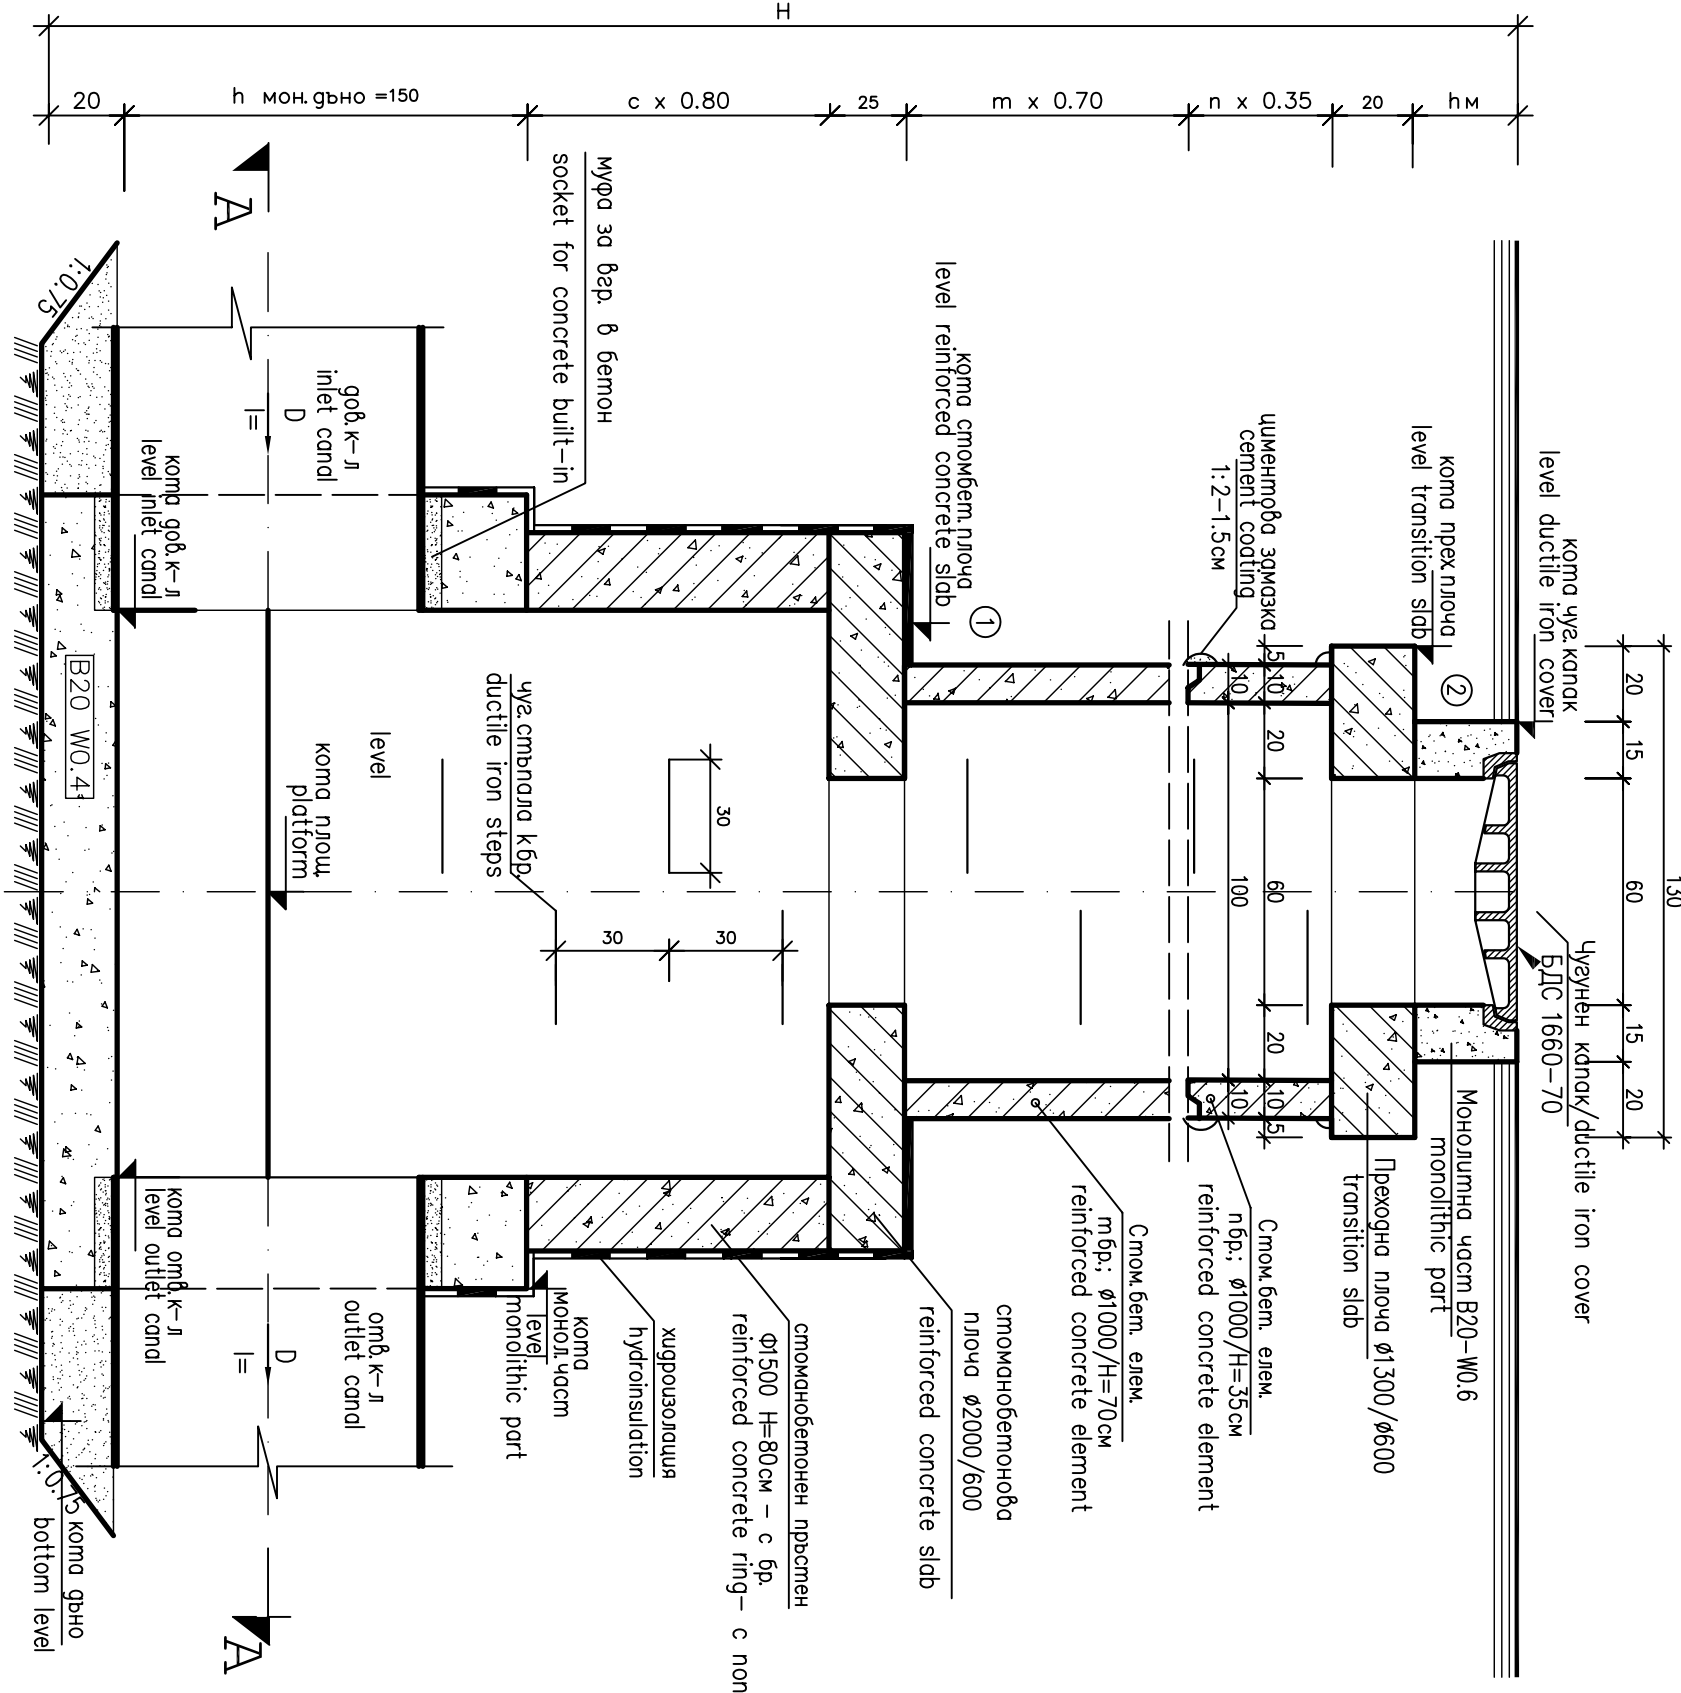
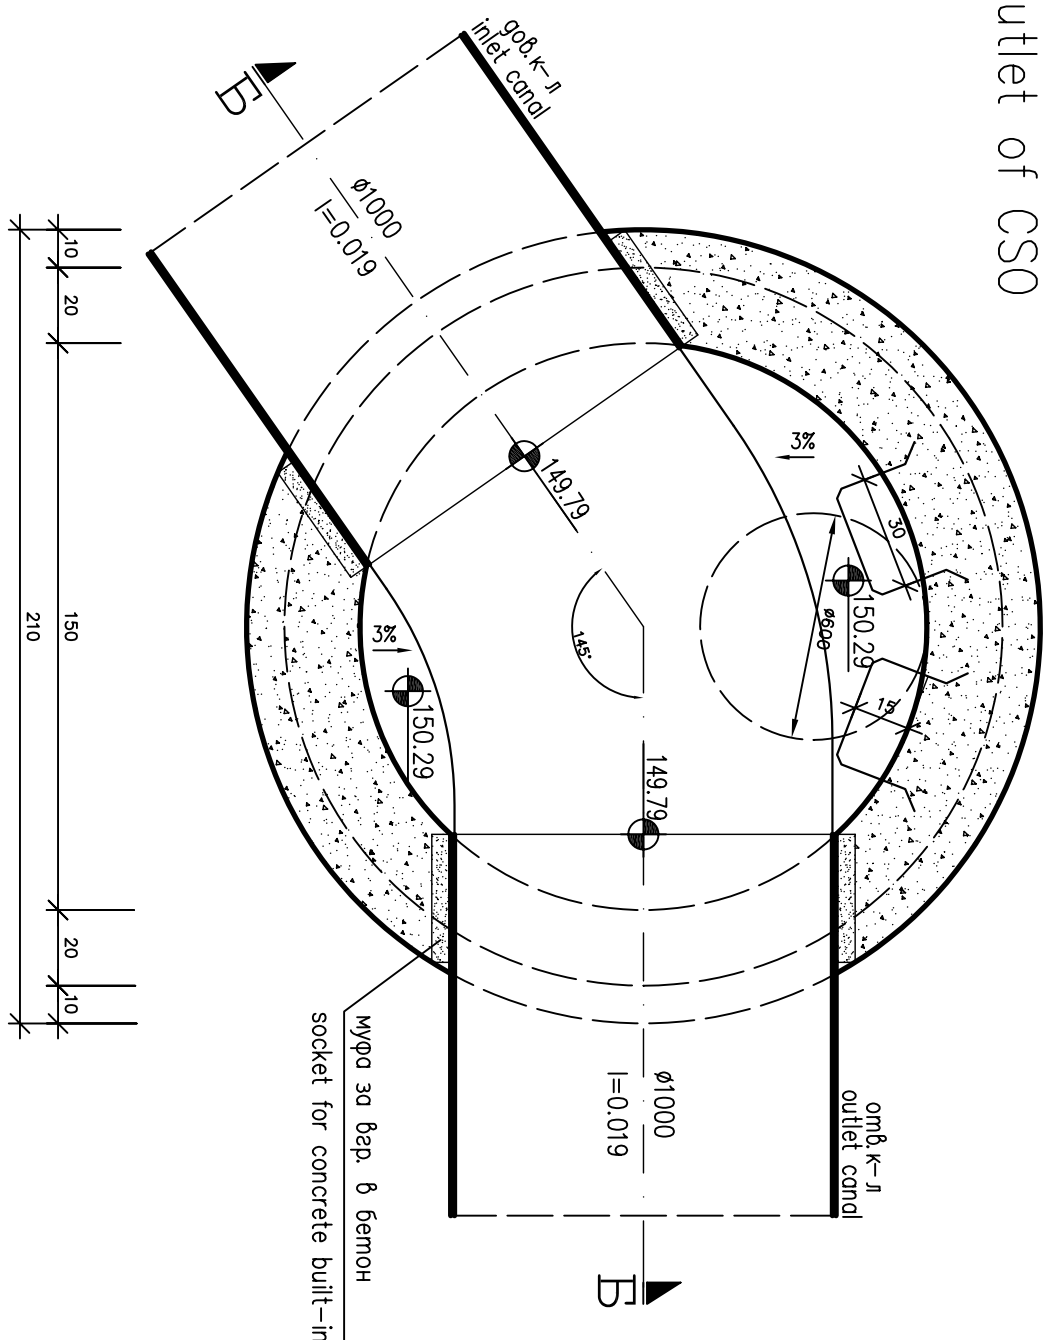
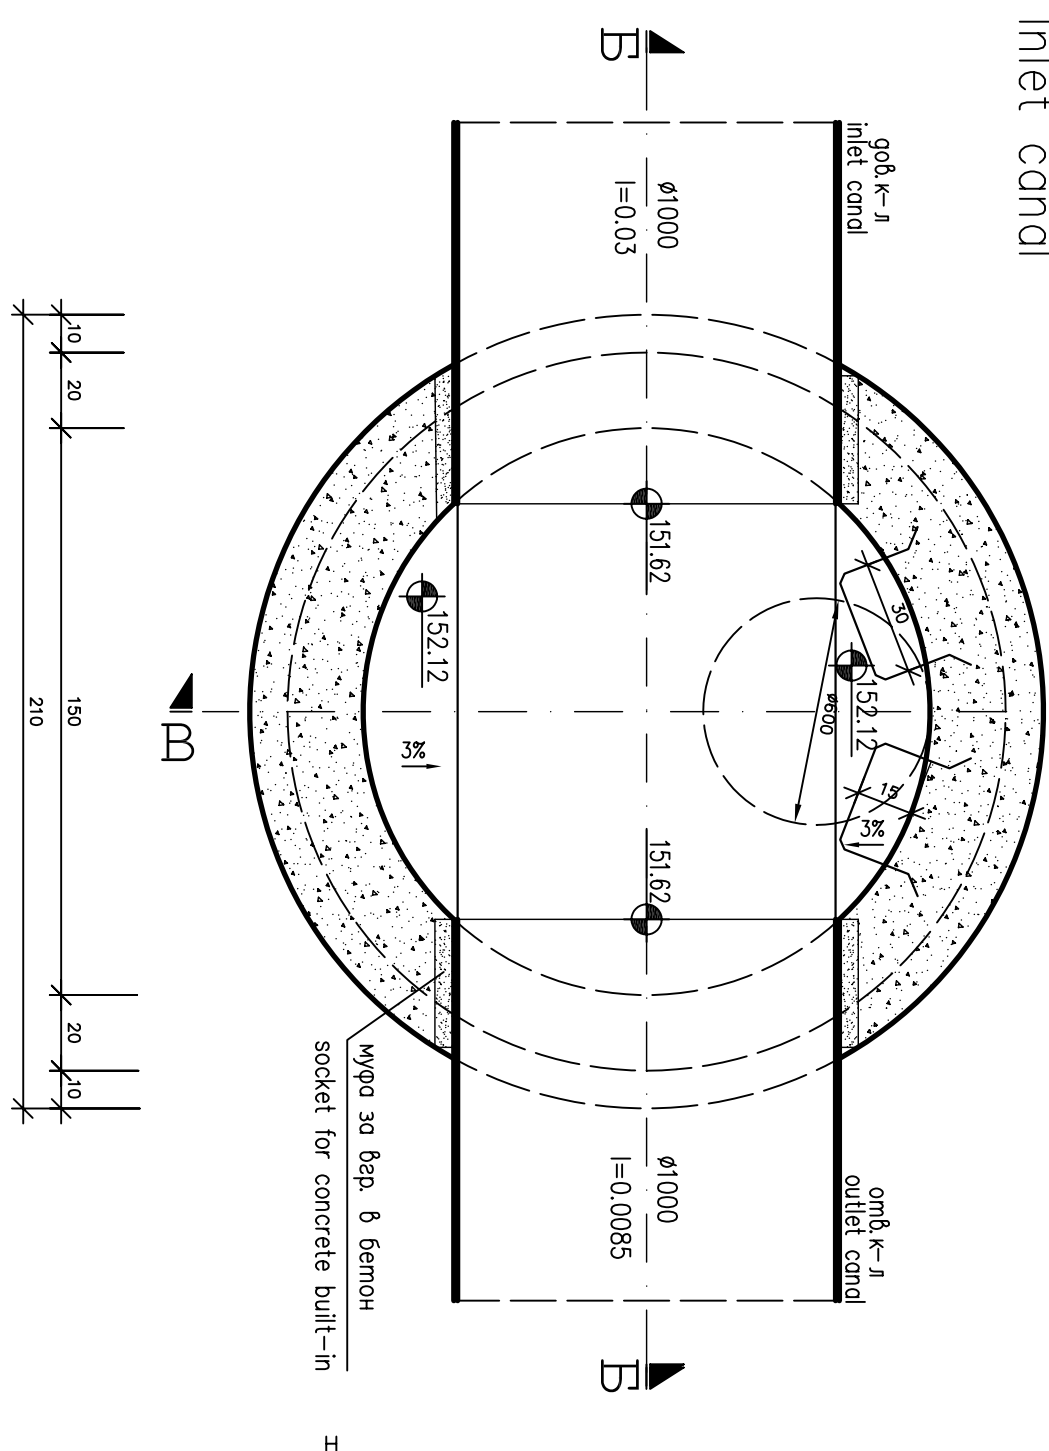


Хоризонтални разрезни А-А  
Horizontally sections A-A

Папеев Е-Е/Section B-B

[illegible][illegible][illegible]

Забелешки:

1. Hydroinsulation of the slab to be executed from down to up as follows:  
– compensation cement-sand grout;  
– glue level "Isomok-A"  
– primer;  
– reinforcement level  
– providing of slab "Isomok-A"  
– compensation level "Isoprok-A"  
– closing layer "Isomok-A"  
2. Hydroinsulation on external walls:  
– 1 layer "Isomok-A"  
– 3. Steps are cast-iron

Notes:

1. Hydration outside the slab to be executed from down to up as follows:
  - compaction cement-sand grout;
  - grout level "Isomox-A"
  - primer;
  - reinforcement level
  - nonbonded rod "Isomox-A"
  - compensation level "Isomox-A"
  - closing layer "Isomox-A"
2. Hydroinsulation on external walls:
  - 1. layer "Isomox-A"
3. Steps are cast-iron