



НАДЪБЖЕН РАЗРЕЗ
М 1:20

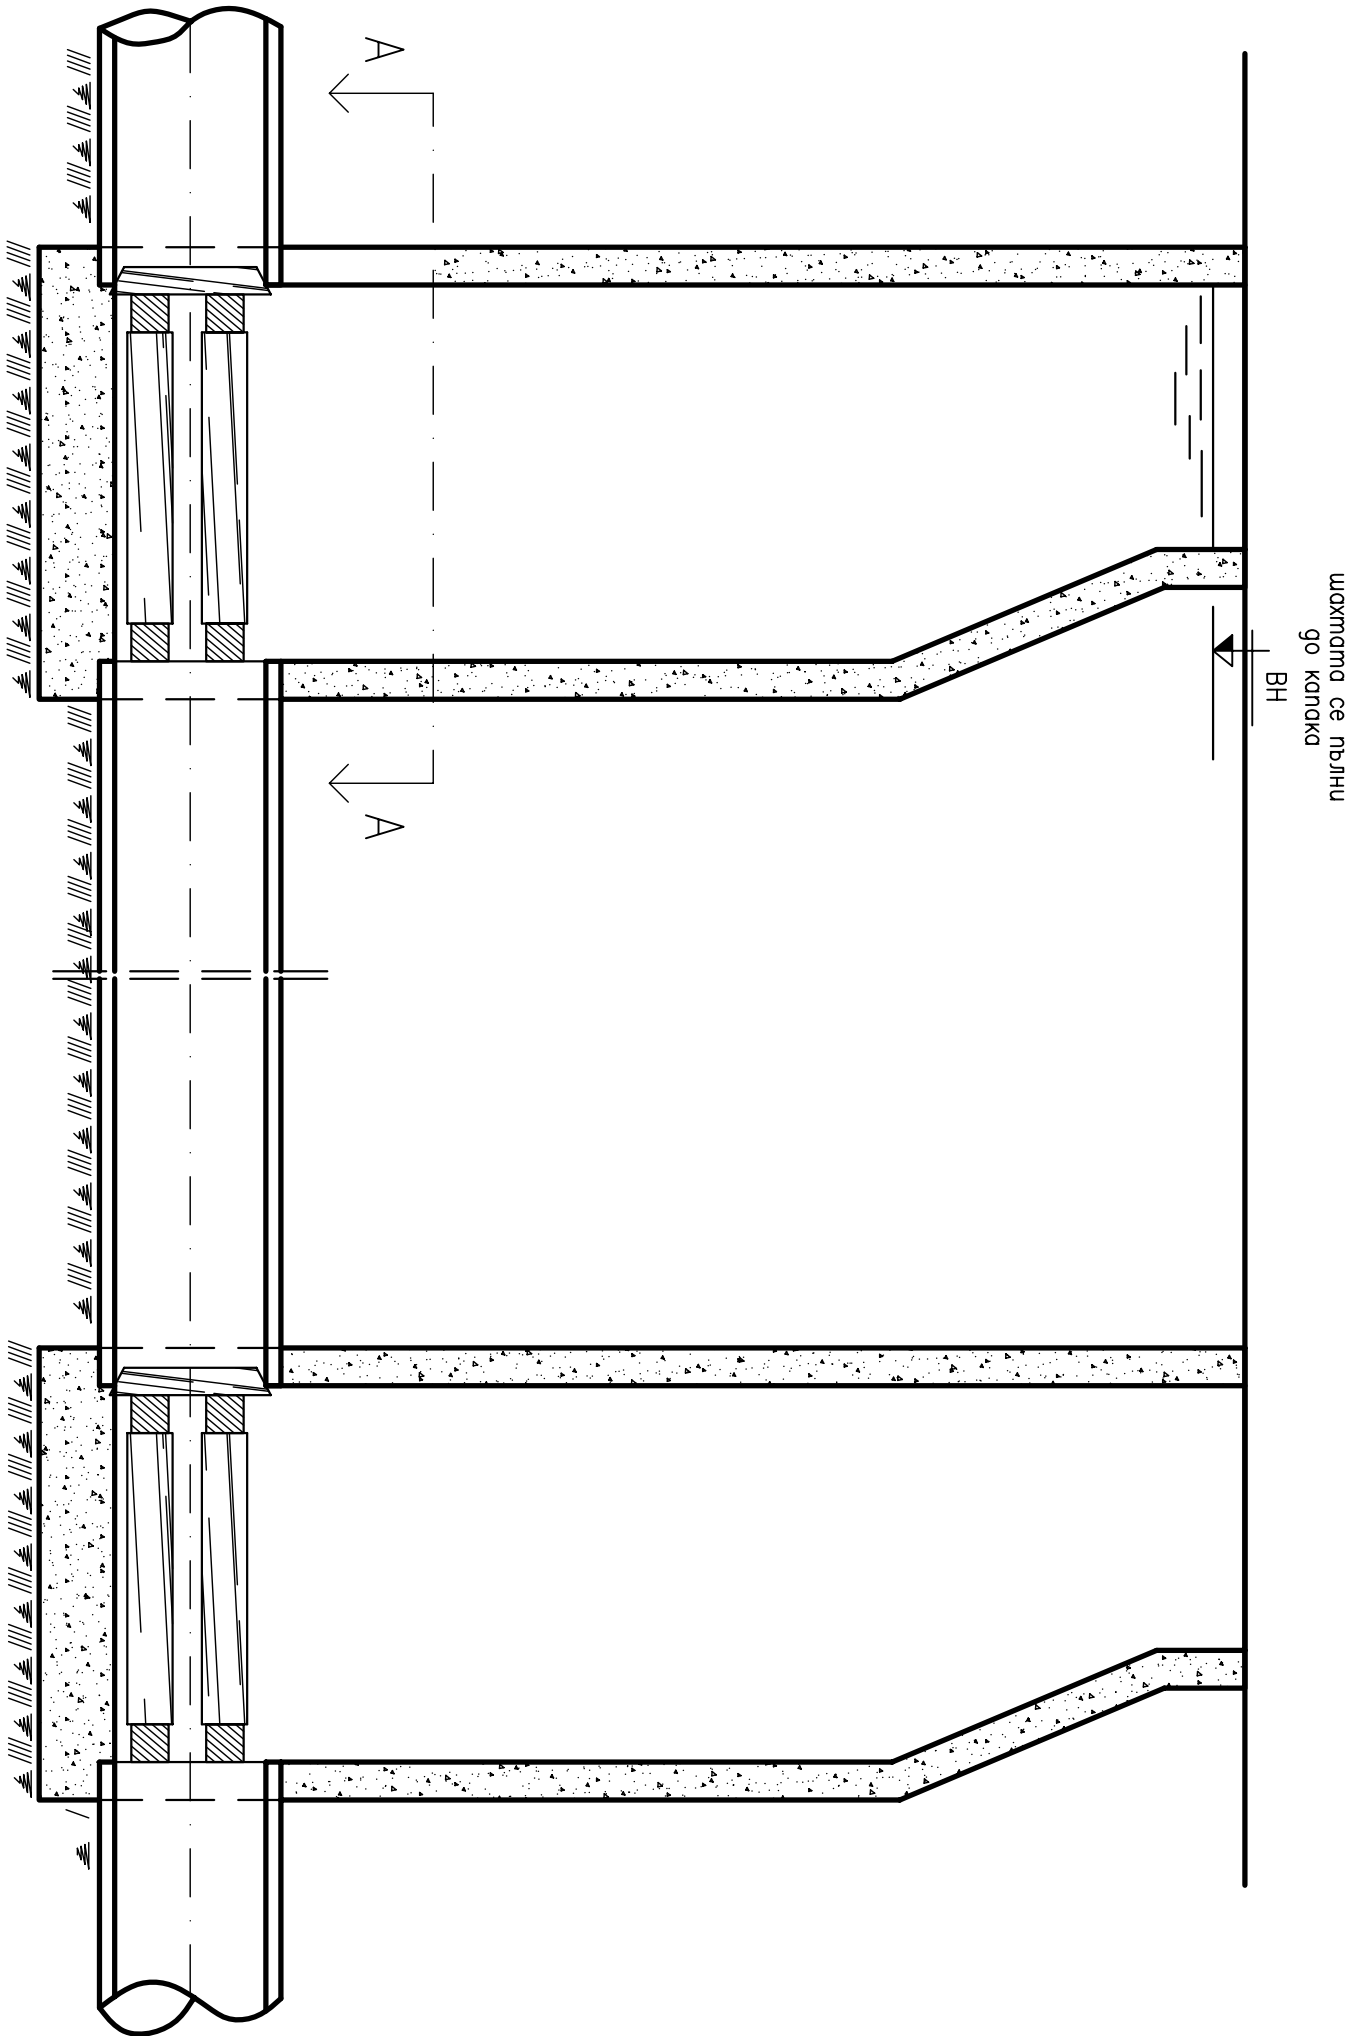


използван материал Rop=120 кг/см²
Rcp=45 кг/см²

НАПРЕЧЕН РАЗРЕЗ А-А
М 1:20

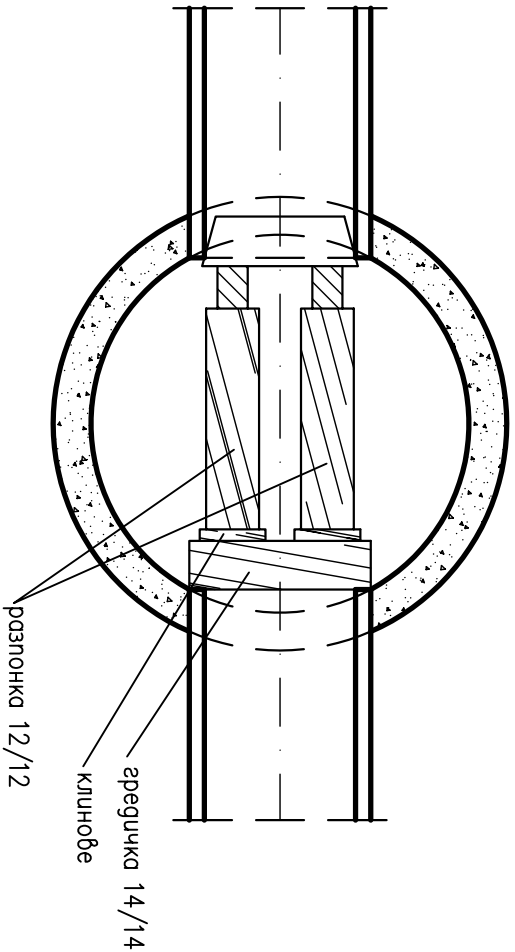

ДЕТАЙЛ
М 1:10

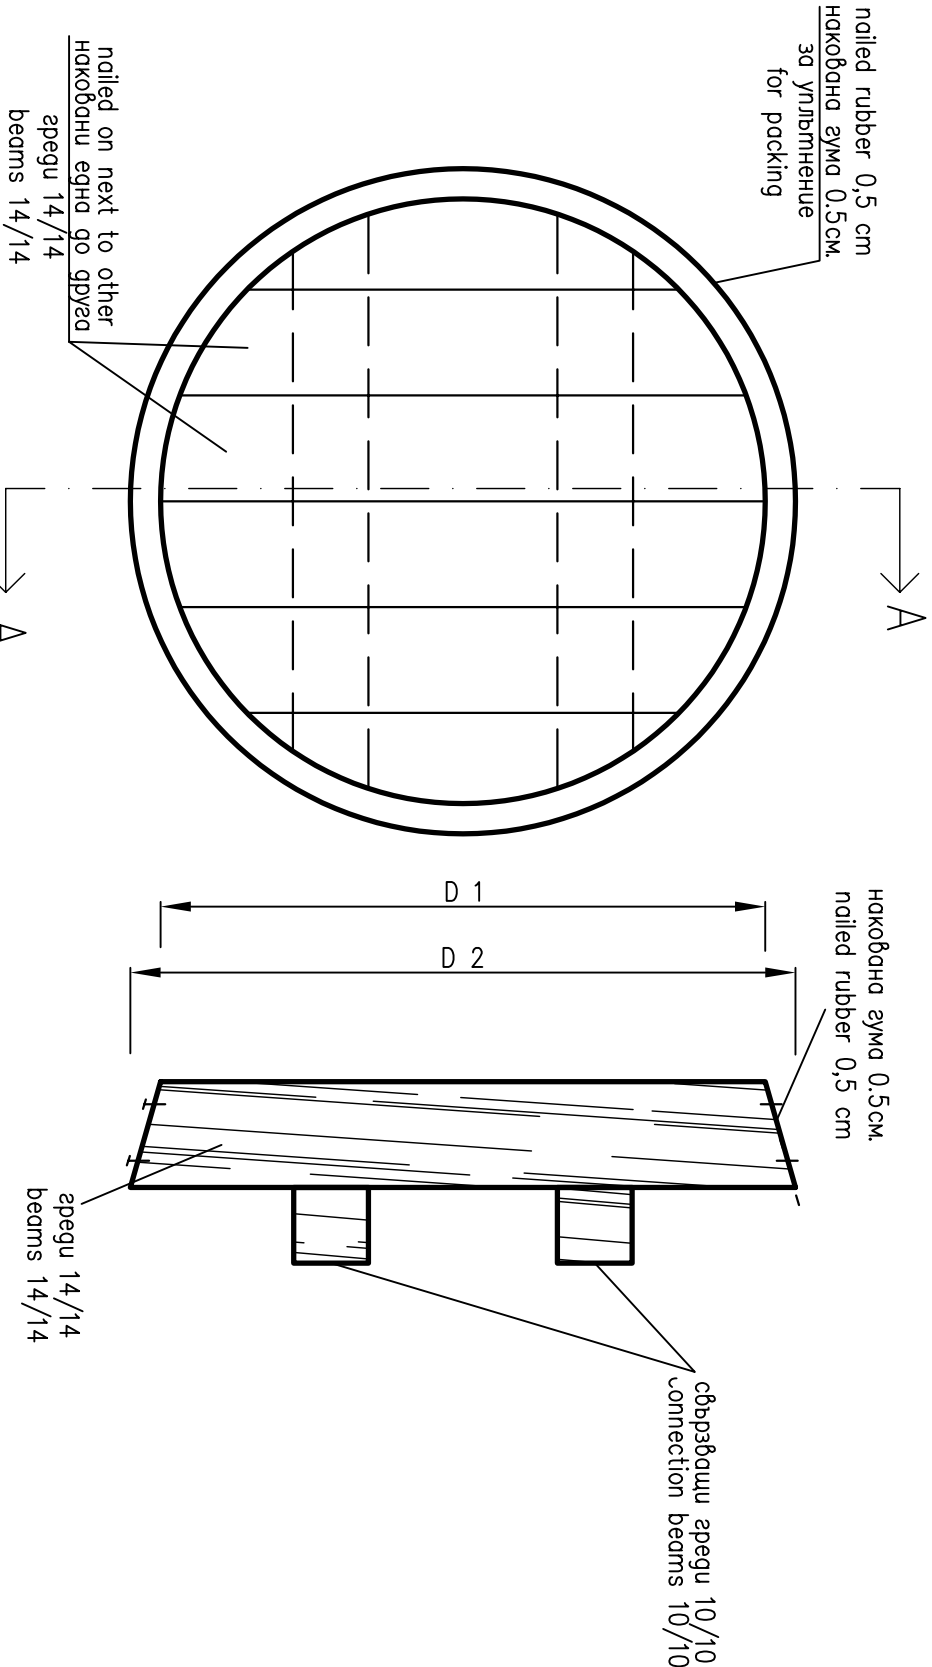

Rev. E					
Rev. D					
Rev. C					
Rev. B					
Rev. A	2008				
REVISION	DATE	NAME	APPROVED	MODIFICATION	
ALL RIGHTS RESERVED ! This drawing and the information contained therein is the property of Joint Venture. No part of this drawing may be reproduced, stored in a retrieval system, or transmitted in any form, or by any means, electronic, mechanical, photocopying, recording or otherwise, without the prior permission of the copyright holder.					
EMPLOYER					
MINISTRY OF ENVIRONMENT AND WATER Directorate "European Union Funds for Environment" ISPA Measure No 2002/BG/16/P/PE/018					
FINAL APPROVAL					
CONSULTANT - JOINT VENTURE					
PROJECT SHOUMEN WATER CYCLE IMPROVEMENTS - BULGARIA Lot No 1 : Network Design ПОДОВРЕНИЕ НА ВОДНИЯ ЦИКЪЛ НА гр. ШУМЕН-БЪЛГАРИЯ Дот № 1 Проект на мрежата					
OBJECT					
PART ЧАСТ					
DIVУДАДОВО РУМРПНГ СТАТОН КАНАЛИЗАЦИОННА ПОМПЕНА СТАНЦИЯ					
DRAWING TITLE					
DETAIL of PIPES WATER TEST					
DRAWING TITLE					
DETAIL of PIPES WATER TEST					
DRAWING TITLE					