




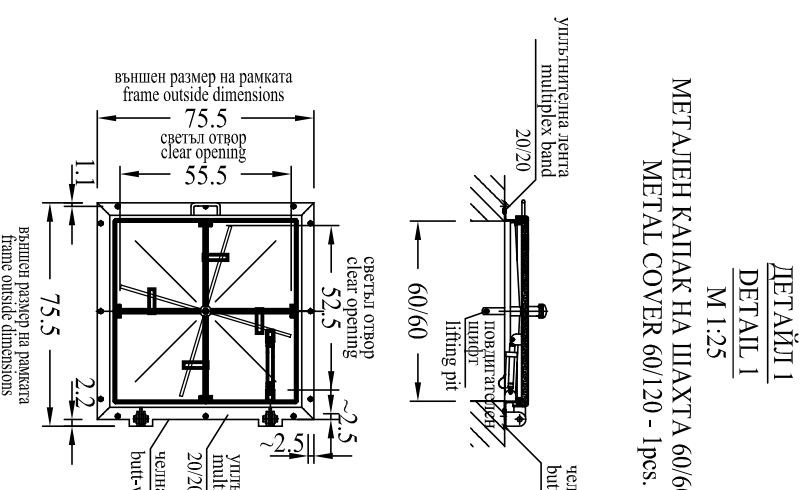


МЕТАЛЕН КАПАК НА ШАХТА 60/60 - 25PC
METAL COVER 60/120 - 1pc.

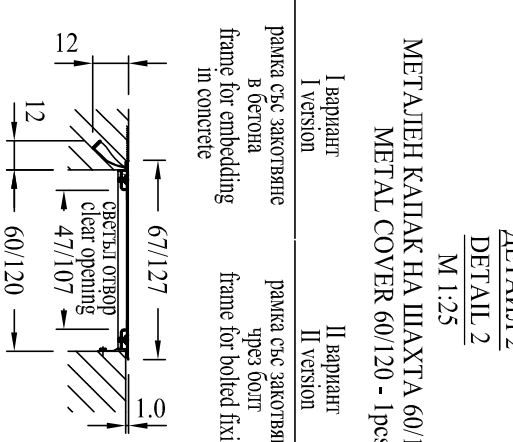


DETAIL 2
M 1:25
METALLEN KAPPAK HA SHAXTA 60/120 - 16P
METAL COVER 60/120 - 16ps.

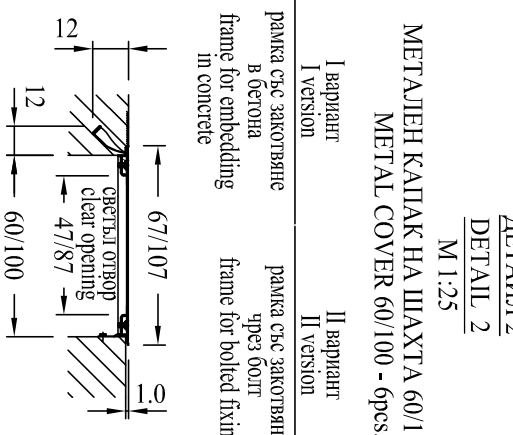


МЕТАЛЕН КАПАК НА ШАХТА 60/100 - 65Р.
METAL COVER 60/100 - 65P.

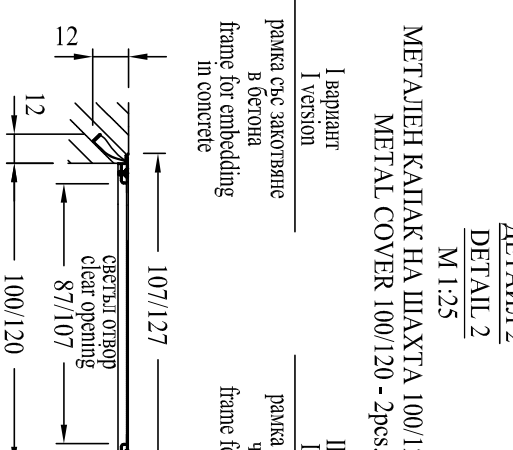


DETAIL 2
M 1:25
METALJEH KATIÄK HA HAXTA 100/120 - 2BP
METAL COVER 100/120 - 2pcs.

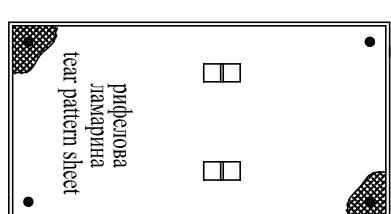


riflesova
damirina
tear pattern sheet

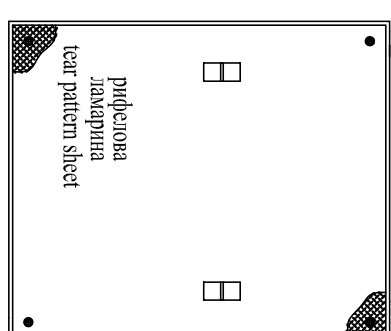


инфекция
ламарина

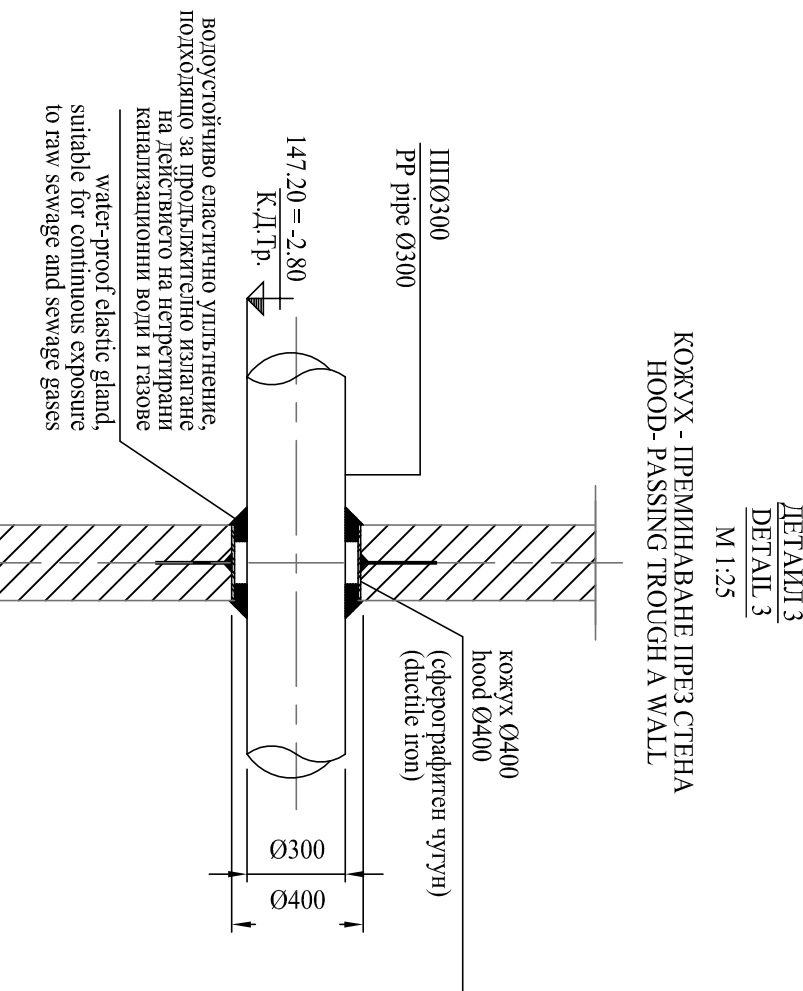

ДЕТАИЛ 3
DETAIL 3
М 1:25
КОЖУХ - ПРЕМИНАВАНЕ ПРЕЗ СТЕНА
HOOD-PASSING THROUGH A WALL

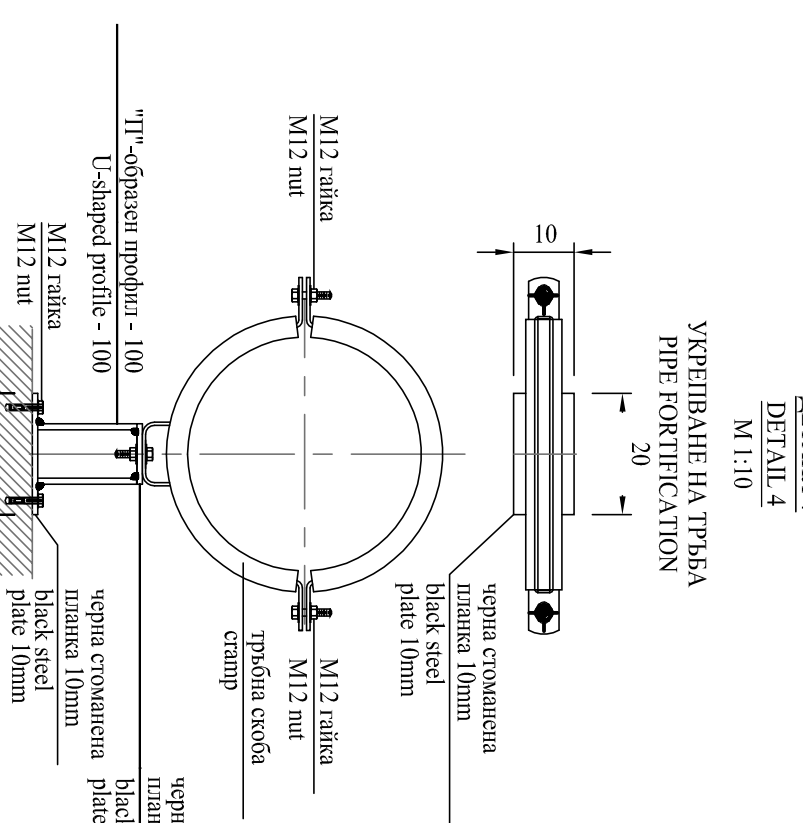



DETAIL 4
M 1:10
УКРЕПБАНЕ НА ТРБСА
PIPE FORTIFICATION
20

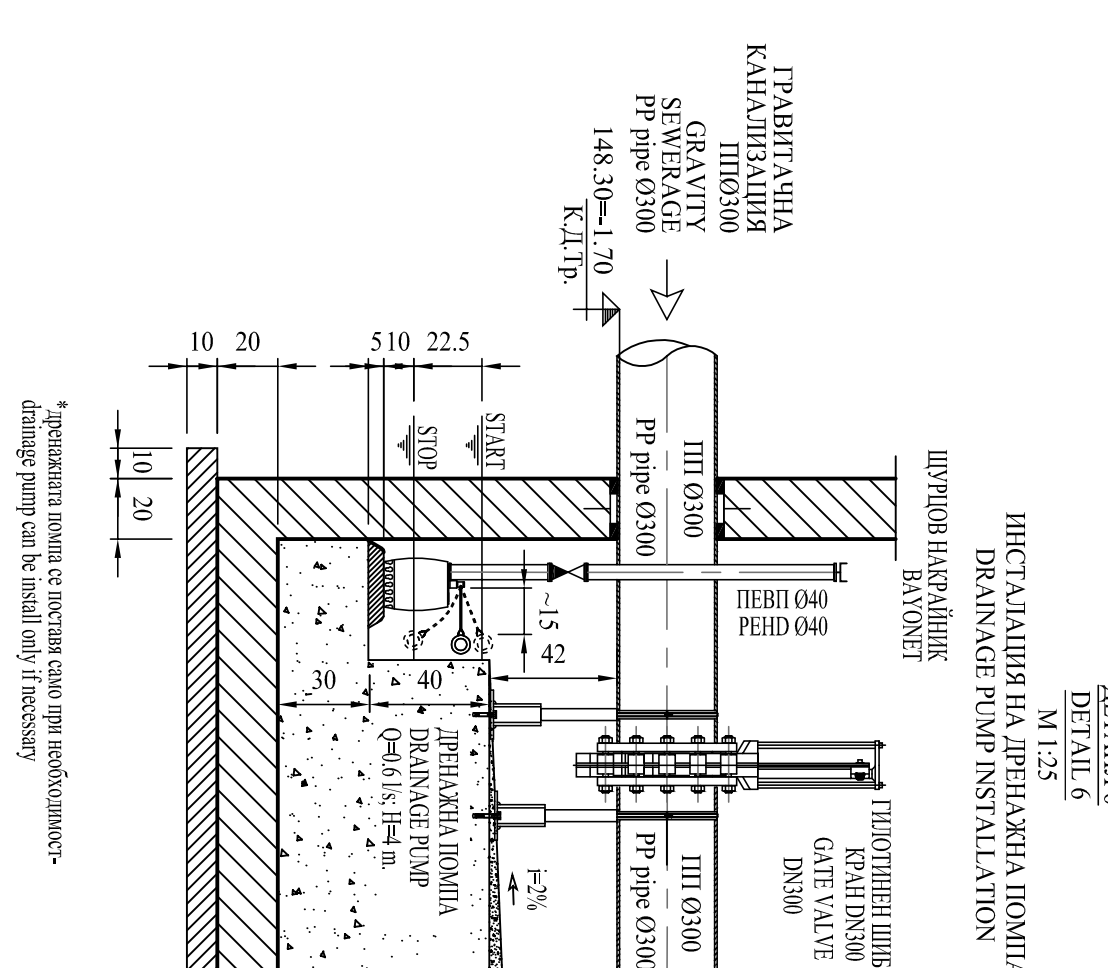

DETAIL 6
M 1:25
УСТАНОВКА НА ПУМПА


БЕРТИКАЛЕН РАЗРЕЗ 1-1
VERTICAL SECTION 2-2
M 1:50

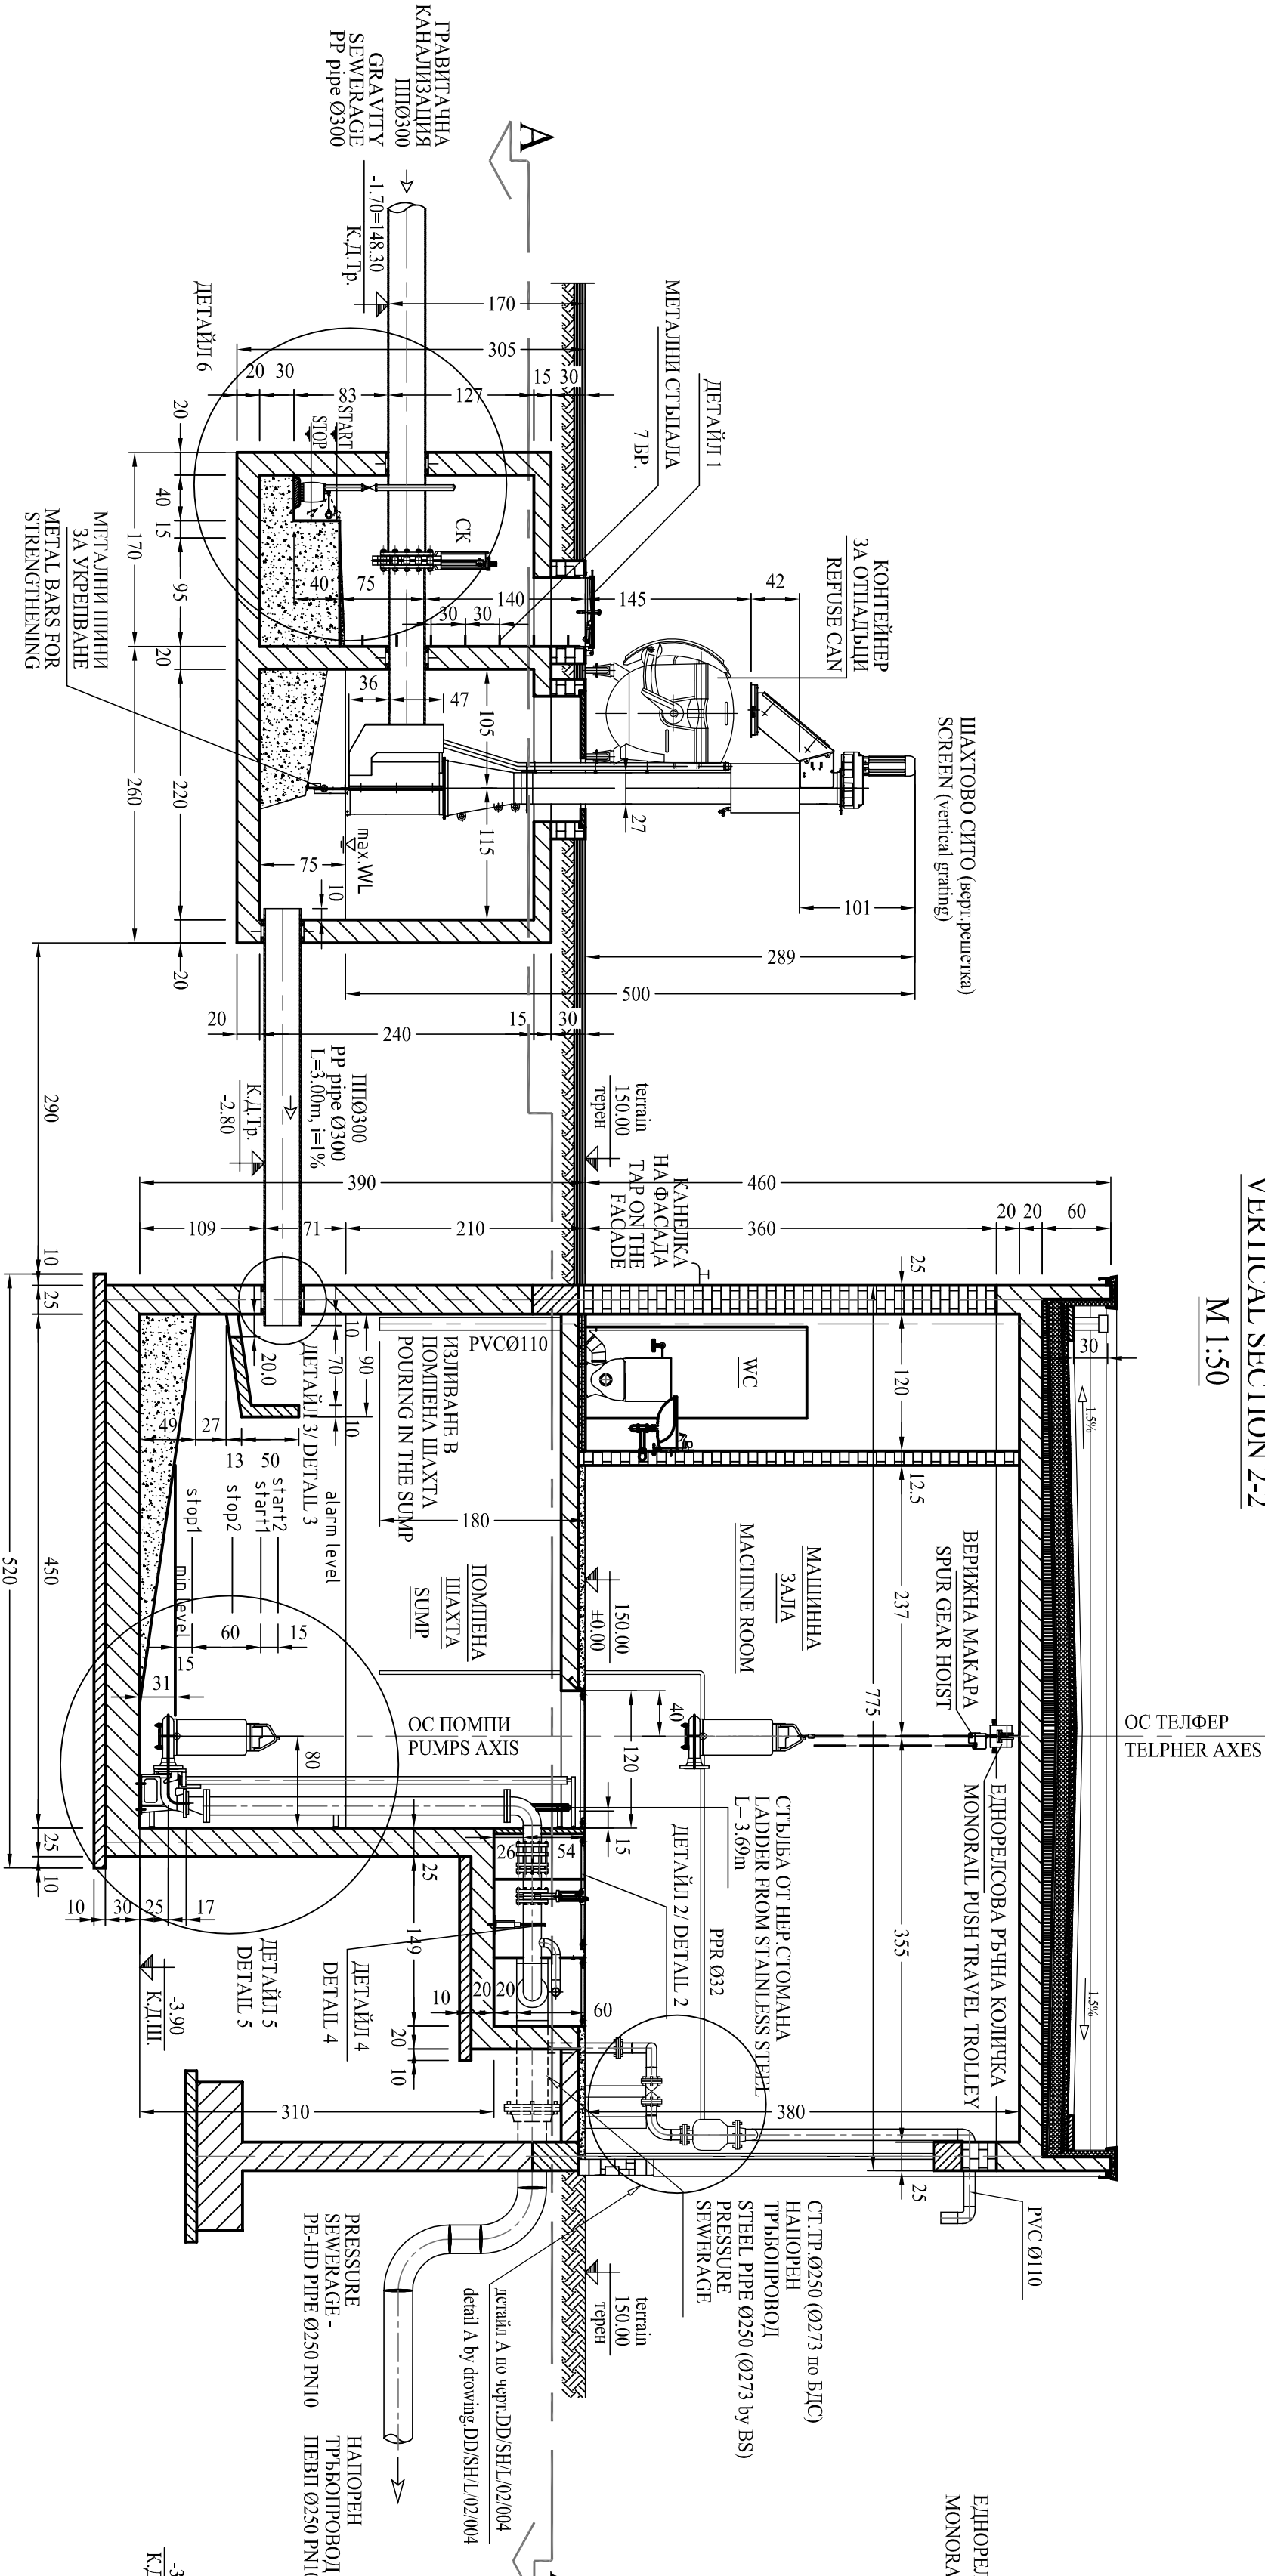

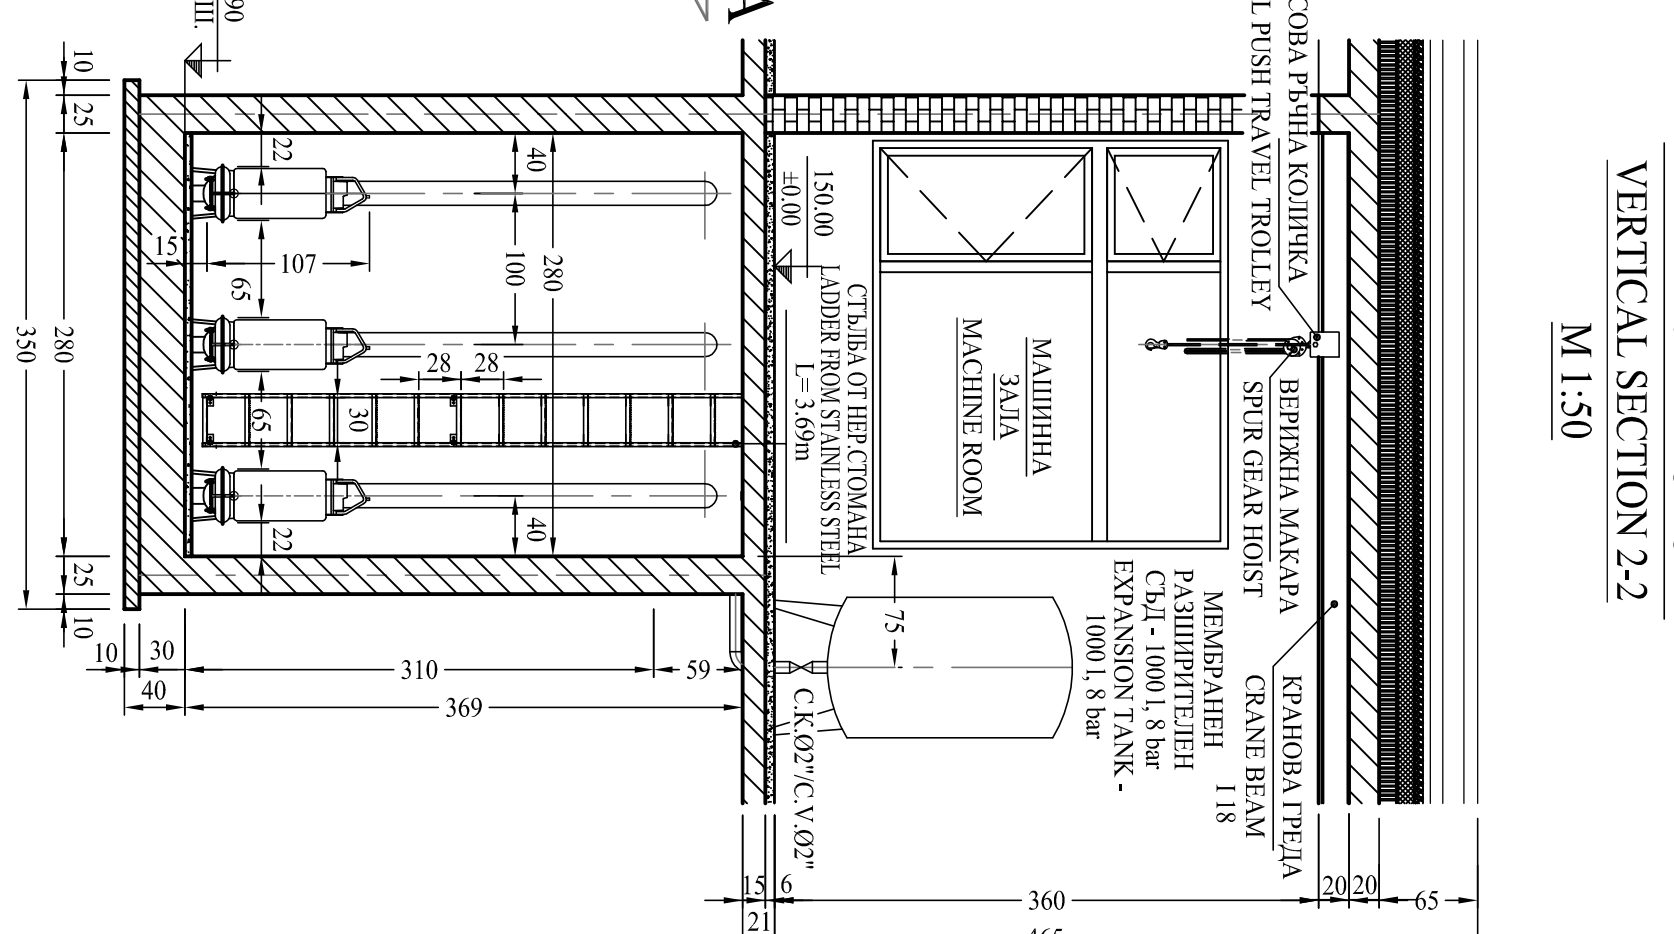M 1:50

VERTICAL SECTION 2-2

M 1:50

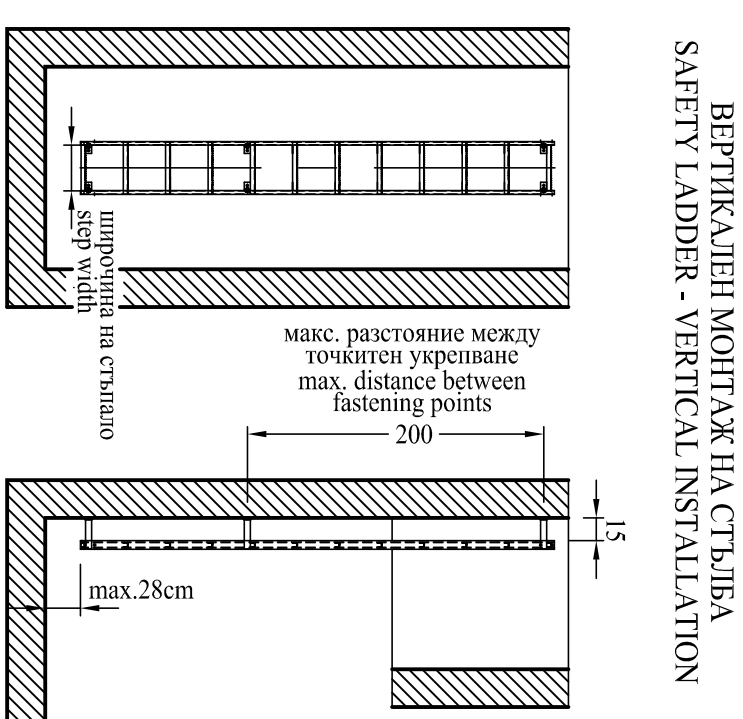

ВЕРТИКАЛЕН МОНТАЖ НА СЪЛЪБА
SAFETY LADDER - VERTICAL INSTALLATION



max.28

Rev. E			
Rev. D			
Rev. C			
Rev. B			
Rev. A	2008		
REVISION	DATE	APPROVED	MODIFICATION

ALL RIGHTS RESERVED This drawing and the information contained herein is the property of Joint Venture. No part of this drawing may be reproduced, stored in a retrieval system, or transmitted in any form or by any means, electronic, mechanical, photocopying, recording or otherwise, without the prior permission of the copyright holder.

ЗАБЕЛЕЖКА: Стопанските труби да са с фабрично спокислено антикорозивно покритие по всички повърхности

REMARK: Steel pipes to have factory applied epoxy anti-corrosion



MINISTRY OF ENVIRONMENT AND WATER
Directorate "European Union Funds for Environment"
ISPA Measure No 2002/BG/16/P/PE/018



FINAL APPROVED

CONSULTANT -
JOINT VENTURE

DIWI Consult
International GmbH

LEADING PARTNER



LOPP

[illegible][illegible]