

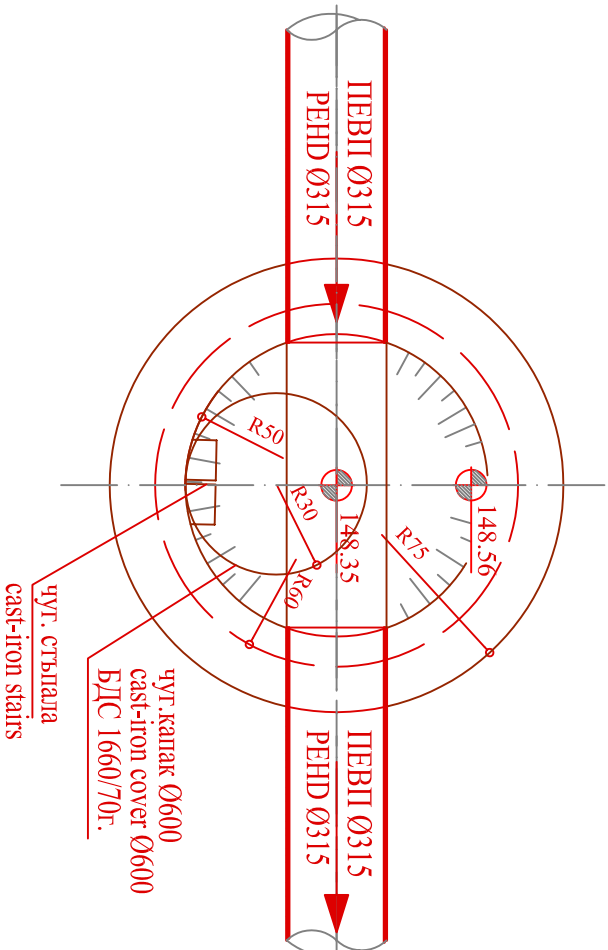


ПЛАН - М 1:25
PLAN-M 1:25
Р.Ш. 1/ I.P. 1

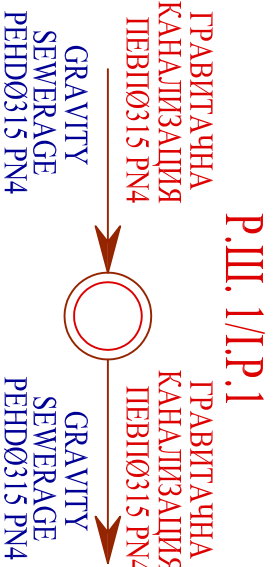

РАЗРЕЗ 1-1
SECTION 1-1

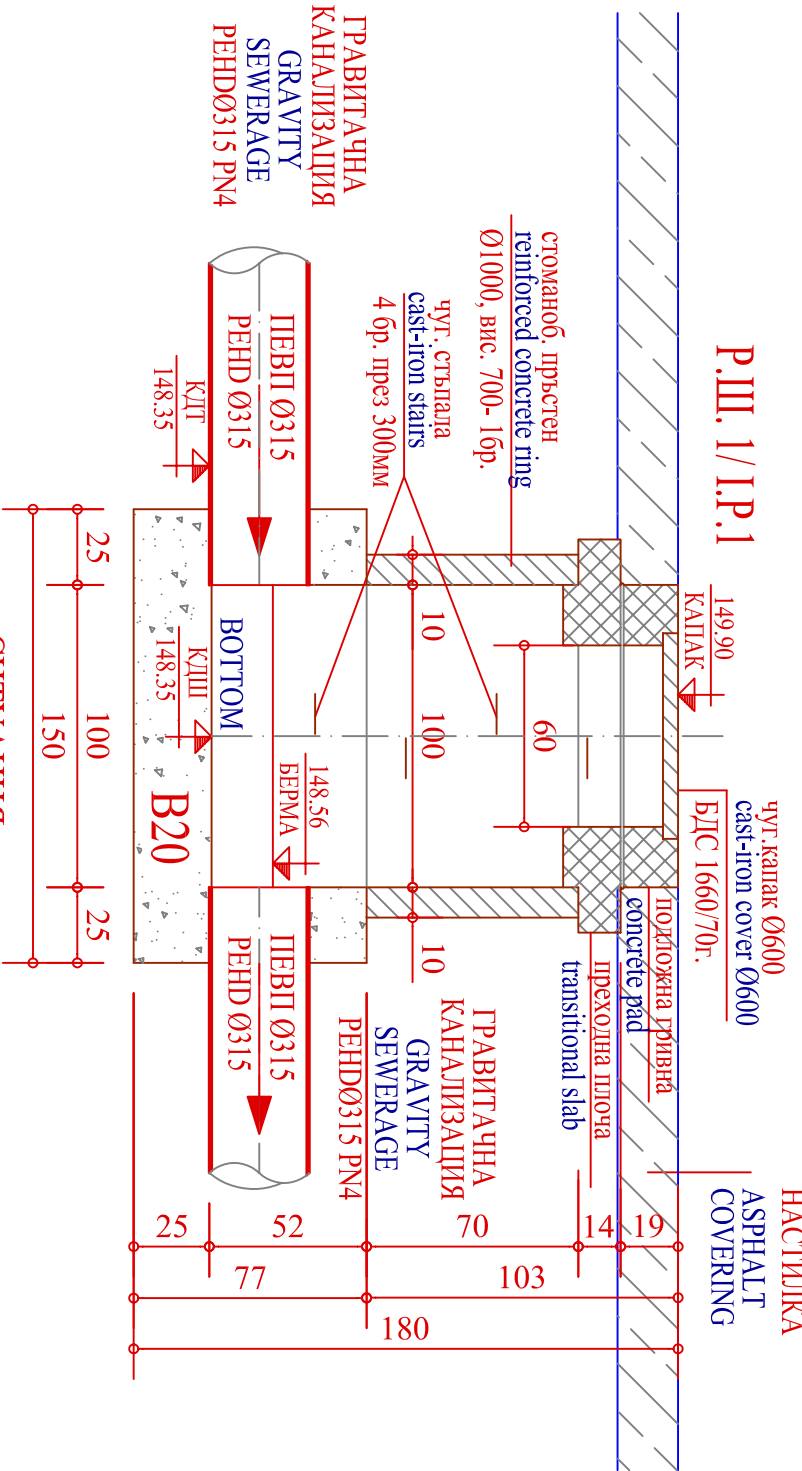

Rev. E			
Rev. D			
Rev. C			
Rev. B			
Rev. A	2008		
REVISION	DATE	NAME	APPROVED
MODIFICATION			

ALL RIGHTS RESERVED ! This drawing and the information contained therein is the property of Joint Venture. No part of this drawing may be reproduced, stored in a retrieval system, or transmitted in any form, or by any means, electronic, mechanical, photocopying, recording or otherwise, without the prior permission of the copyright holder.

EMPLOYER

MINISTRY OF ENVIRONMENT AND WATER

Directorate "European Union Funds for Environment"

ISPA Measure No 2002/BG/16/P/PE/018

CONSULTANT - JOINT VENTURE

DIWI Consult

International GmbH

LEADING PARTNER

PROJECT - SHOUMEN WATER CYCLE IMPROVEMENTS - BULGARIA
Lot No 1 : Network Design
ПОДБОРЕНИЕ НА ВОДНИЯ ЦИКЪЛ НА гр. ШУМЕН-БЪЛГАРИЯ
Лот № 1 Проект на мрежата

PART ЧАСТ
SEWAGE PUMP STATION - ДИВДУДОВО
КАНАЛИЗАЦИОННА ПОМПЕНА СТАНЦИЯ - ДИВДУДОВО

DRAWING TITLE	INSPECTION PIT - DETAIL		
СЪДЪРЖАНИЕ	РЕВИЗИОННА ШАХТА - ДЕТАЙЛ		

TEAM LEADER / ПРОВОДИТЕЛ ЕКИП	C. HAMILTON / К. ХАМИЛТОН	COORDINATED / СЪГЛАСУВАНИ		PHASE / ФАЗА	DD / PT
TASK MANAGER / ПРОЕКТ МЕНИДЖЕР	R. KOTHE / Р. КОТЕ	ARCH. / АРХ.		SCALE / МАЩАБ	1 : 25
DESIGNER / ПРОЕКТАНТ	eng. P. DOICHIKOV / инж. П. ДОЙЧИНОВ	VP / ВИ		DATE / ДАТА	08.2008
DESIGNER / ПРОЕКТАНТ	eng. O. ZASHEV / инж. О. ЗАШЕВ	CONSTR. / КОНСТР.		REVISION / РЕВИЗИЯ	0

DRAWING No / ЧЕРТЕЖ №	DD / SH / C / 02 / 006
-----------------------	------------------------