


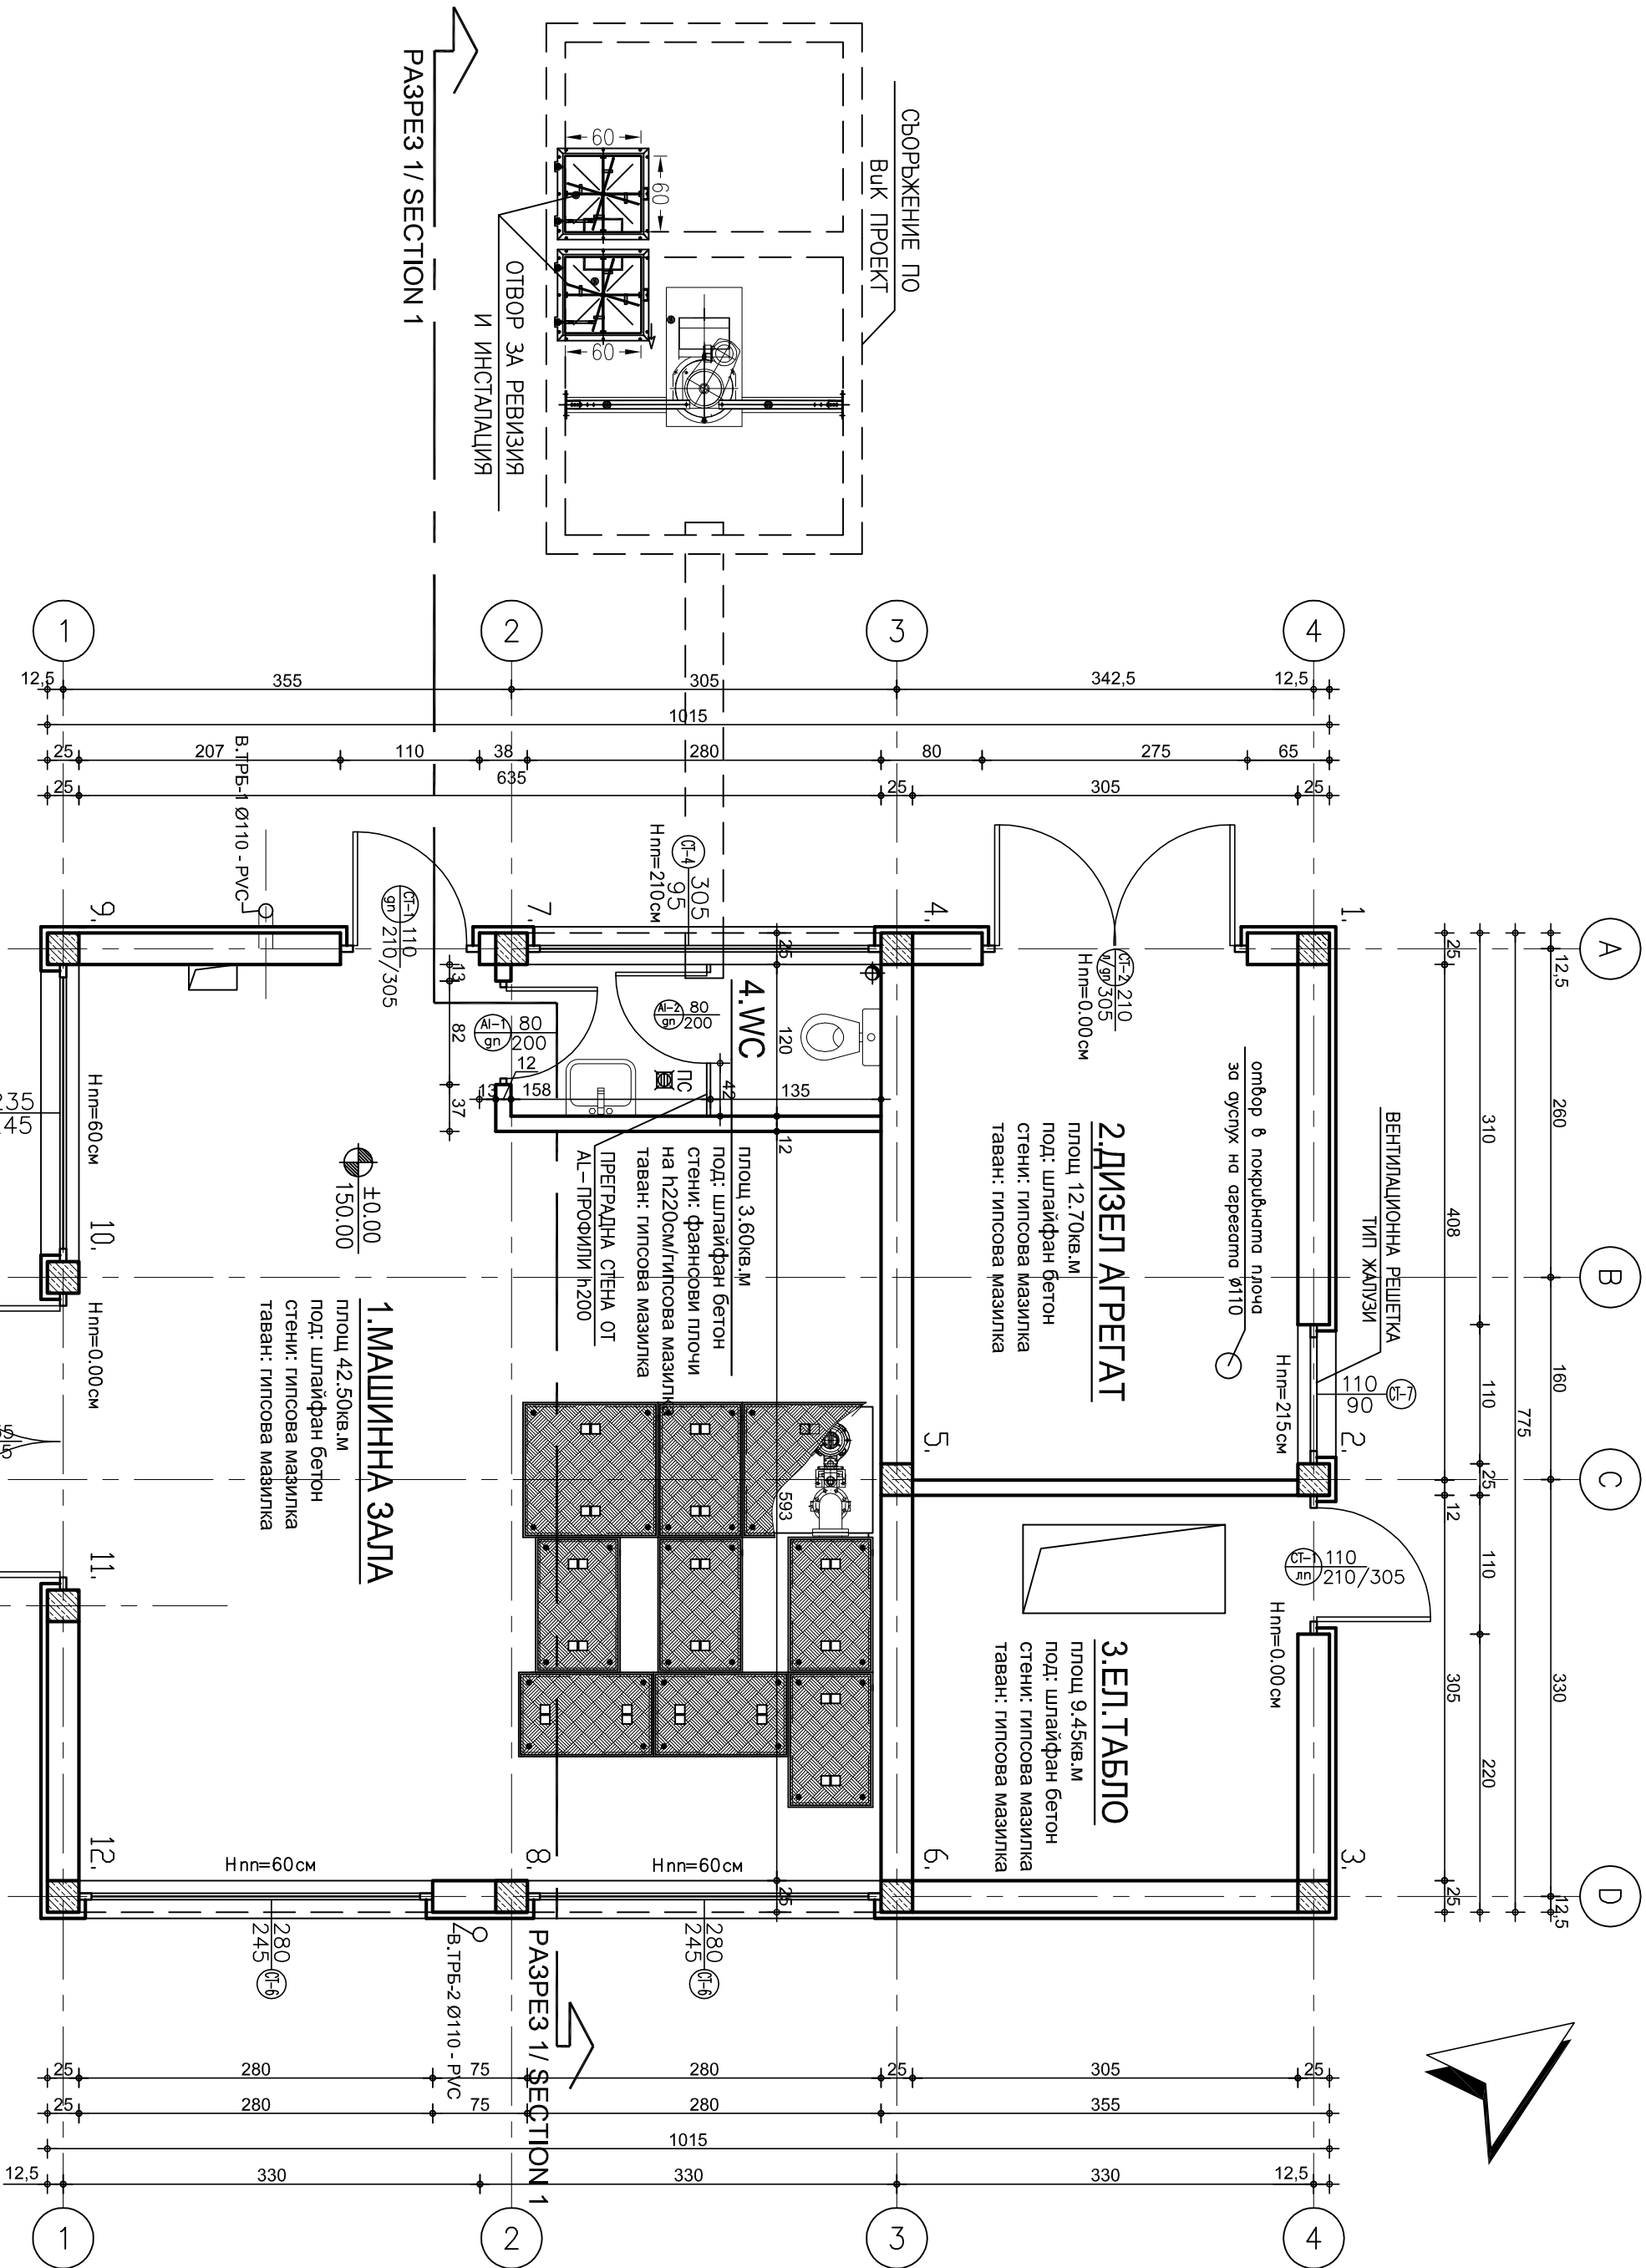

РАЗПРЕДЕЛЕНИЕ КОТА ±0.00 М1:50
GROUND FLOOR - PLAN LEVEL ±0.00

Rev. E			
Rev. D			
Rev. C			
Rev. B			
Rev. A	2008		
REVISION	DATE	NAME	APPROVED
ALL RIGHTS RESERVED! This drawing and the information contained therein is the property of Joint Venture. No part of this drawing may be reproduced, stored in a retrieval system, or transmitted in any form, or by any means, electronic, mechanical, photocopying, recording or otherwise, without the prior permission of the copyright holder.			
EMPLOYER			
MINISTRY OF ENVIRONMENT AND WATER			
Directorate "European Union Funds for Environment"			
ISPA Measure No 2002/BG/16/P/PE/018			
FINAL APPROVAL			
CONSULTANT -			
JOINT VENTURE			
DIWI Consult			
International GmbH			
LEADING PARTNER			
SHOUMEN WATER CYCLE IMPROVEMENTS - BULGARIA			
Lot No 1 : Network Design			
ПОДОБРЕНИЕ НА ВОДНИЯ ЦИКЪЛ НА гр. ШУМЕН-БЪЛГАРИЯ			
Лот № 1 Проект на мрежата			
PART			
ЧАСТ			
SEWERAGE PUMP STATION			
КАНАЛИЗАЦИОННА ПОМПЕНА СТАНЦИЯ			
DRAWING TITLE			
GROUND FLOOR - PLAN			
LEVEL ± 0.00			
СЪДЪРЖАНИЕ			
ПРИЗЕМЕН ЕТАЖ - ПЛАН			
КОТА ± 0.00			
TEAM			
LEADER			
PROJECT MANAGER			
R. KOTHE			
MANAGER			
P. KOTHE			
DESIGNER			
д-р арх. О. ДУКАКОВА			
PROJECT MANAGER			
арх. О. Д. ДЯКОВА			
DESIGNER			
ПРОЕКТАНТ			
CONSTR.			
PROJEKTANT			
VP			
BR			
WSS			
BR			
DRAWING No			
DD / SH / V / 02 / 002			
ЧЕРТЕЖ No			
0			