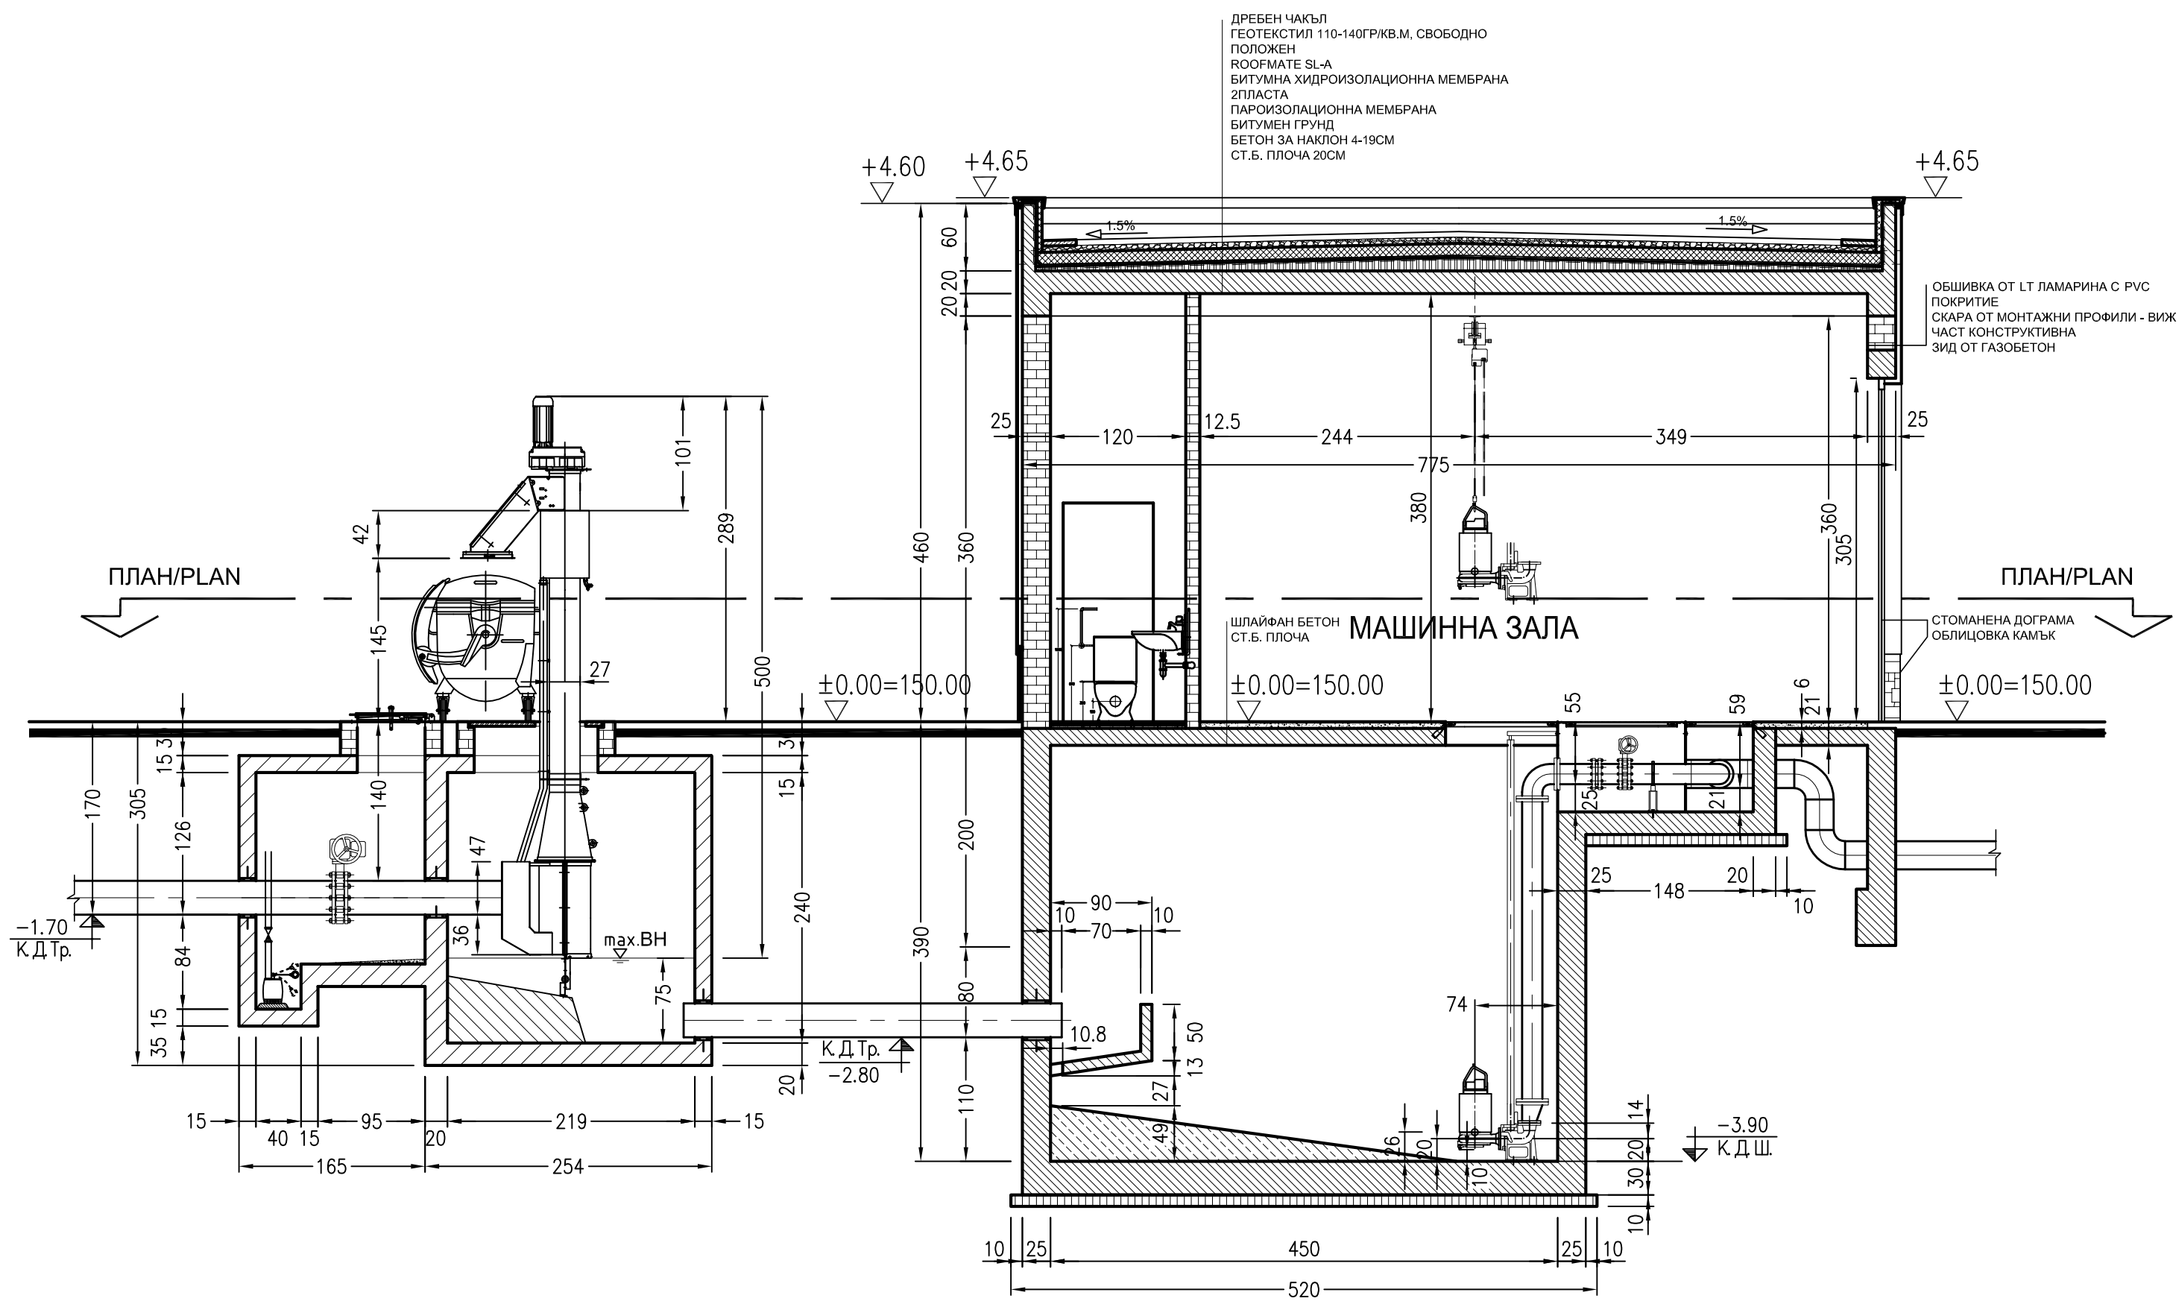


РАЗРЕЗ 1-1 М1:50
CROSS-SECTION 1

| REVISION | DATE | NAME | APPROVED | MODIFICATION |
|---|---|---|---|---|
| Rev. E | | | | |
| Rev. D | | | | |
| Rev. C | | | | |
| Rev. B | | | | |
| Rev. A | __.__.2008 | _____ | _____ | _____ |

ALL RIGHTS RESERVED ! This drawing and the information contained theirin is the property of Joint Venture. No part of this drawing may be reproduced, stored in a retrieval system, or transmitted in any form, or by any means, electronic, mechanical, photocopying, recording or otherwise, without the prior permission of the copyright holder.

EMPLOYER

MINISTRY OF ENVIROMENT AND WATER
Directorate "European Union Funds for Enviroment"
ISPA Measure No 2002/BG/16/P/PE/018

FINAL APPROVEL

CONSULTANT - JOINT VENTURE

DIWI Consult International GmbH
LEADING PARTNER

| | |
|---|---|
| PROJECT | SHOUMEN WATER CYCLE IMPROVEMENTS - BULGARIA<br>Lot No 1 : Network Design |
| ОБЕКТ | ПОДОБРЕНИЕ НА ВОДНИЯ ЦИКЪЛ НА гр. ШУМЕН-БЪЛГАРИЯ<br>Лот № 1 Проект на мрежата |
| PART<br>ЧАСТ | SEWERAGE PUMP STATION<br>КАНАЛИЗАЦИОННА ПОМПЕНА СТАНЦИЯ |
| DRAWING TITLE<br>СЪДЪРЖАНИЕ | CROSS-SECTION 1<br>РАЗРЕЗ 1 |

| | | | | | | |
|---|---|---|---|---|---|---|
| TEAM LEADER<br>РЪКОВОДИТЕЛ ЕКИП | C. HAMILTON<br>К. ХАМИЛТОН | | COORDINATED<br>СЪГЛАСУВАЛИ | G. SUP.<br>ГАЗ. | PHASE<br>ФАЗА | DD<br>РП |
| TASK MANAGER<br>ПРОЕКТ МЕНИДЖЕР | R. KOTHE<br>P. КОТЕ | | TECHN.<br>ТЕХН. | EL<br>ЕЛ. | SCALE<br>МАЩАБ | 1 : 50 |
| DESIGNER<br>ПРОЕКТАНТ | dipl.arch.O.DYAKOVA<br>арх.ОЛГА ДЯКОВА | | ARCH.<br>АРХ. | SCADA<br>КИПиА | DATE<br>ДАТА | 05.2008 |
| DESIGNER<br>ПРОЕКТАНТ | | | CONSTR.<br>КОНСТР. | HV<br>ОВИ | REVISION<br>РЕВИЗИЯ | 0 |
| | | | VP<br>ВП | WSSS<br>ВК | DRAWING No<br>ЧЕРТЕЖ No | DD / SH / C / 02 / 004 |

ARCHIVE / АРХИВ

PART / ЧАСТ: ARCHITECTURE / АРХИТЕКТУРА