


НИВО +4.00 – КОФРАЖ
LEVEL +4.00 – SCHUTTERING

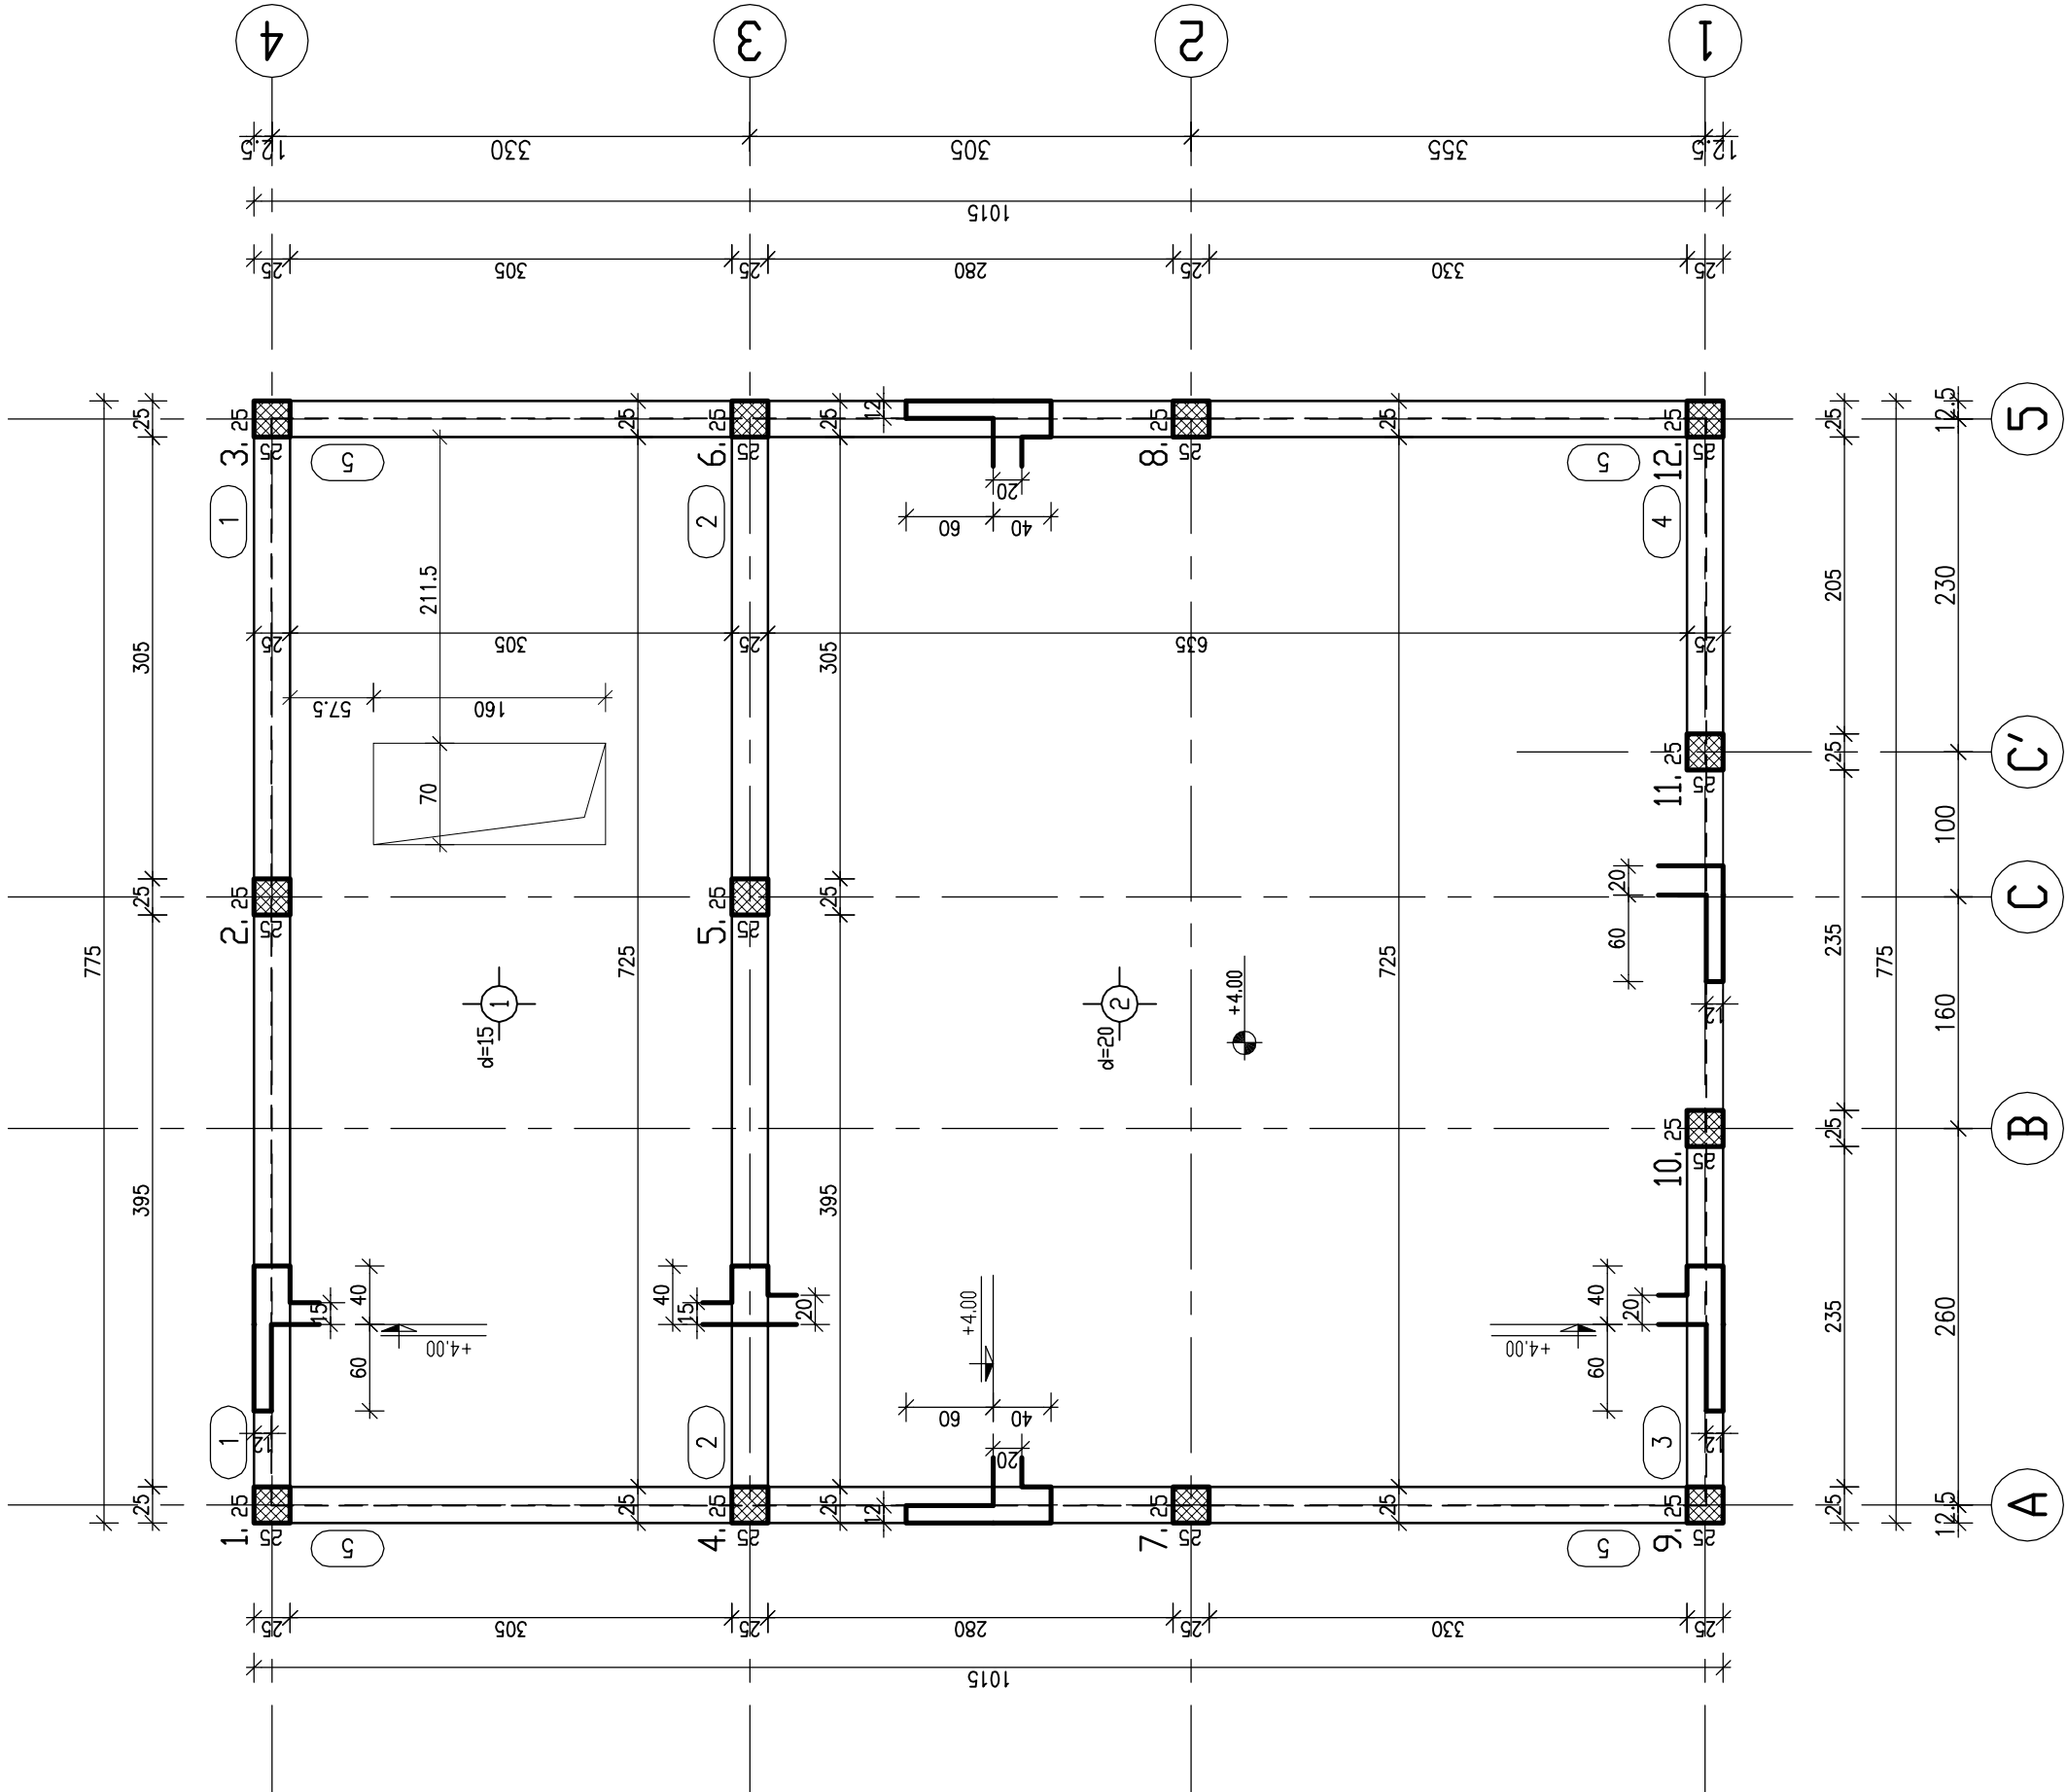

ЗАБЕЛЕЖКИ:

- 1. Бетон клас B25, Rb=1.45 МПа за стоманобетон – (по БДС)
- 2. Бетон клас B10 за подложен бетон – (по БДС)
- 3. Армировка АI с Rs=225MPa (означена с ϕ) – (по БДС)
- 4. Армировка АIII с Rs=375MPa (означена с N) – (по БДС)
- 5. Сеизмичност – VII ст.
- 6. Всички размери са в сантиметри.
Колите в метри.
- 7. Кота $\pm 0,00=150.00$

NOTES

- 1. Concrete Class B25 for reinforced concrete – (BSS)
- 2. Concrete Class B10 for mass concrete – (BSS)
- 3. Reinforcement AI с Rs=225MPa (indicate with ϕ) – (BSS)
- 4. Reinforcement AIII с Rs=375MPa (indicate with N) – (BSS)
- 5. Seismicity– VII grade
- 6. All dimensions are in centimeters.
Elevations in metres.
- 7. Level $\pm 0,00=150.00$

Rev. E					
Rev. D					
Rev. C					
Rev. B					
Rev. A	__	2008	__	__	__
REVISION	DATE	NAME	APPROVED	MODIFICATION	
ALL RIGHTS RESERVED ! This drawing and the information contained therein is the property of Joint Venture. No part of this drawing may be reproduced, stored in a retrieval system, or transmitted in any form, or by any means, electronic, mechanical, photocopying, recording or otherwise, without the prior permission of the copyright holder.					
EMPLOYER	MINISTRY OF ENVIRONMENT AND WATER Directorate "European Union Funds for Environment" ISPA Measure No 2002/BG/16/P/PE/018				
FINAL APPROVAL					
CONSULTANT - JOINT VENTURE	DIWI Consult International GmbH LEADING PARTNER				
PROJECT	SHOUMEN WATER CYCLE IMPROVEMENTS - BULGARIA Lot No 1 : Network Design				
ОБЕКТ	ПОДОБРЕНИЕ НА ВОДНИЯ ЦИКЪЛ НА гр. ШУМЕН-БЪЛГАРИЯ Лот № 1 Проект на мрежата				
PART	SEWAGE PUMP STATION				
ЧАСТ	КАНАЛИЗАЦИОННА ПОМПЕНА СТАНЦИЯ				
DRAWING TITLE	LEVEL +4.00 SCHUTTERING				
СЪДЪРЖАНИЕ	НИВО +4,00 КОФРАЖ				
TEAM LEADER РАБОВОДИТЕЛ	C. HAMILTON К. ХАМИЛТОН	COORDINATED СЪГЛАСУВАНИ	G. SUP. ГЛАЗ.	PHASE ФАЗА	DD РП
TEAM MANAGER ПРОЕКТ МЕНИДЖЕР	R. KOTHE Р. КОТЕ	TECHN. ТЕХН.	EL ЕЛ	SCALE МАЩАБ	1 : 50
DESIGNER ПРОЕКТАНТ	V. VASILEVA В. ВАСИЛЕВА	ARCH. АРХ.	SCADA КЛИВА	DATE ДАТА	09.2012
DESIGNER ПРОЕКТАНТ		CONSTR. КОНСТР.	HV ОВИ	REVISION РЕВИЗИЯ	0
		VP ВП	WSSES ВК	DRAWING No ЧЕРТЕЖ №	DD / SH / D / 05 / 004