


LEGEND OF EQUIPMENT
ДЕТЕИЦА НА СЪОРЪЖЕНИЕТА

1. VENTILATION PIPE PVCØ250
ВЕНТИЛАЦИОННА ТРЪБА PVCØ250

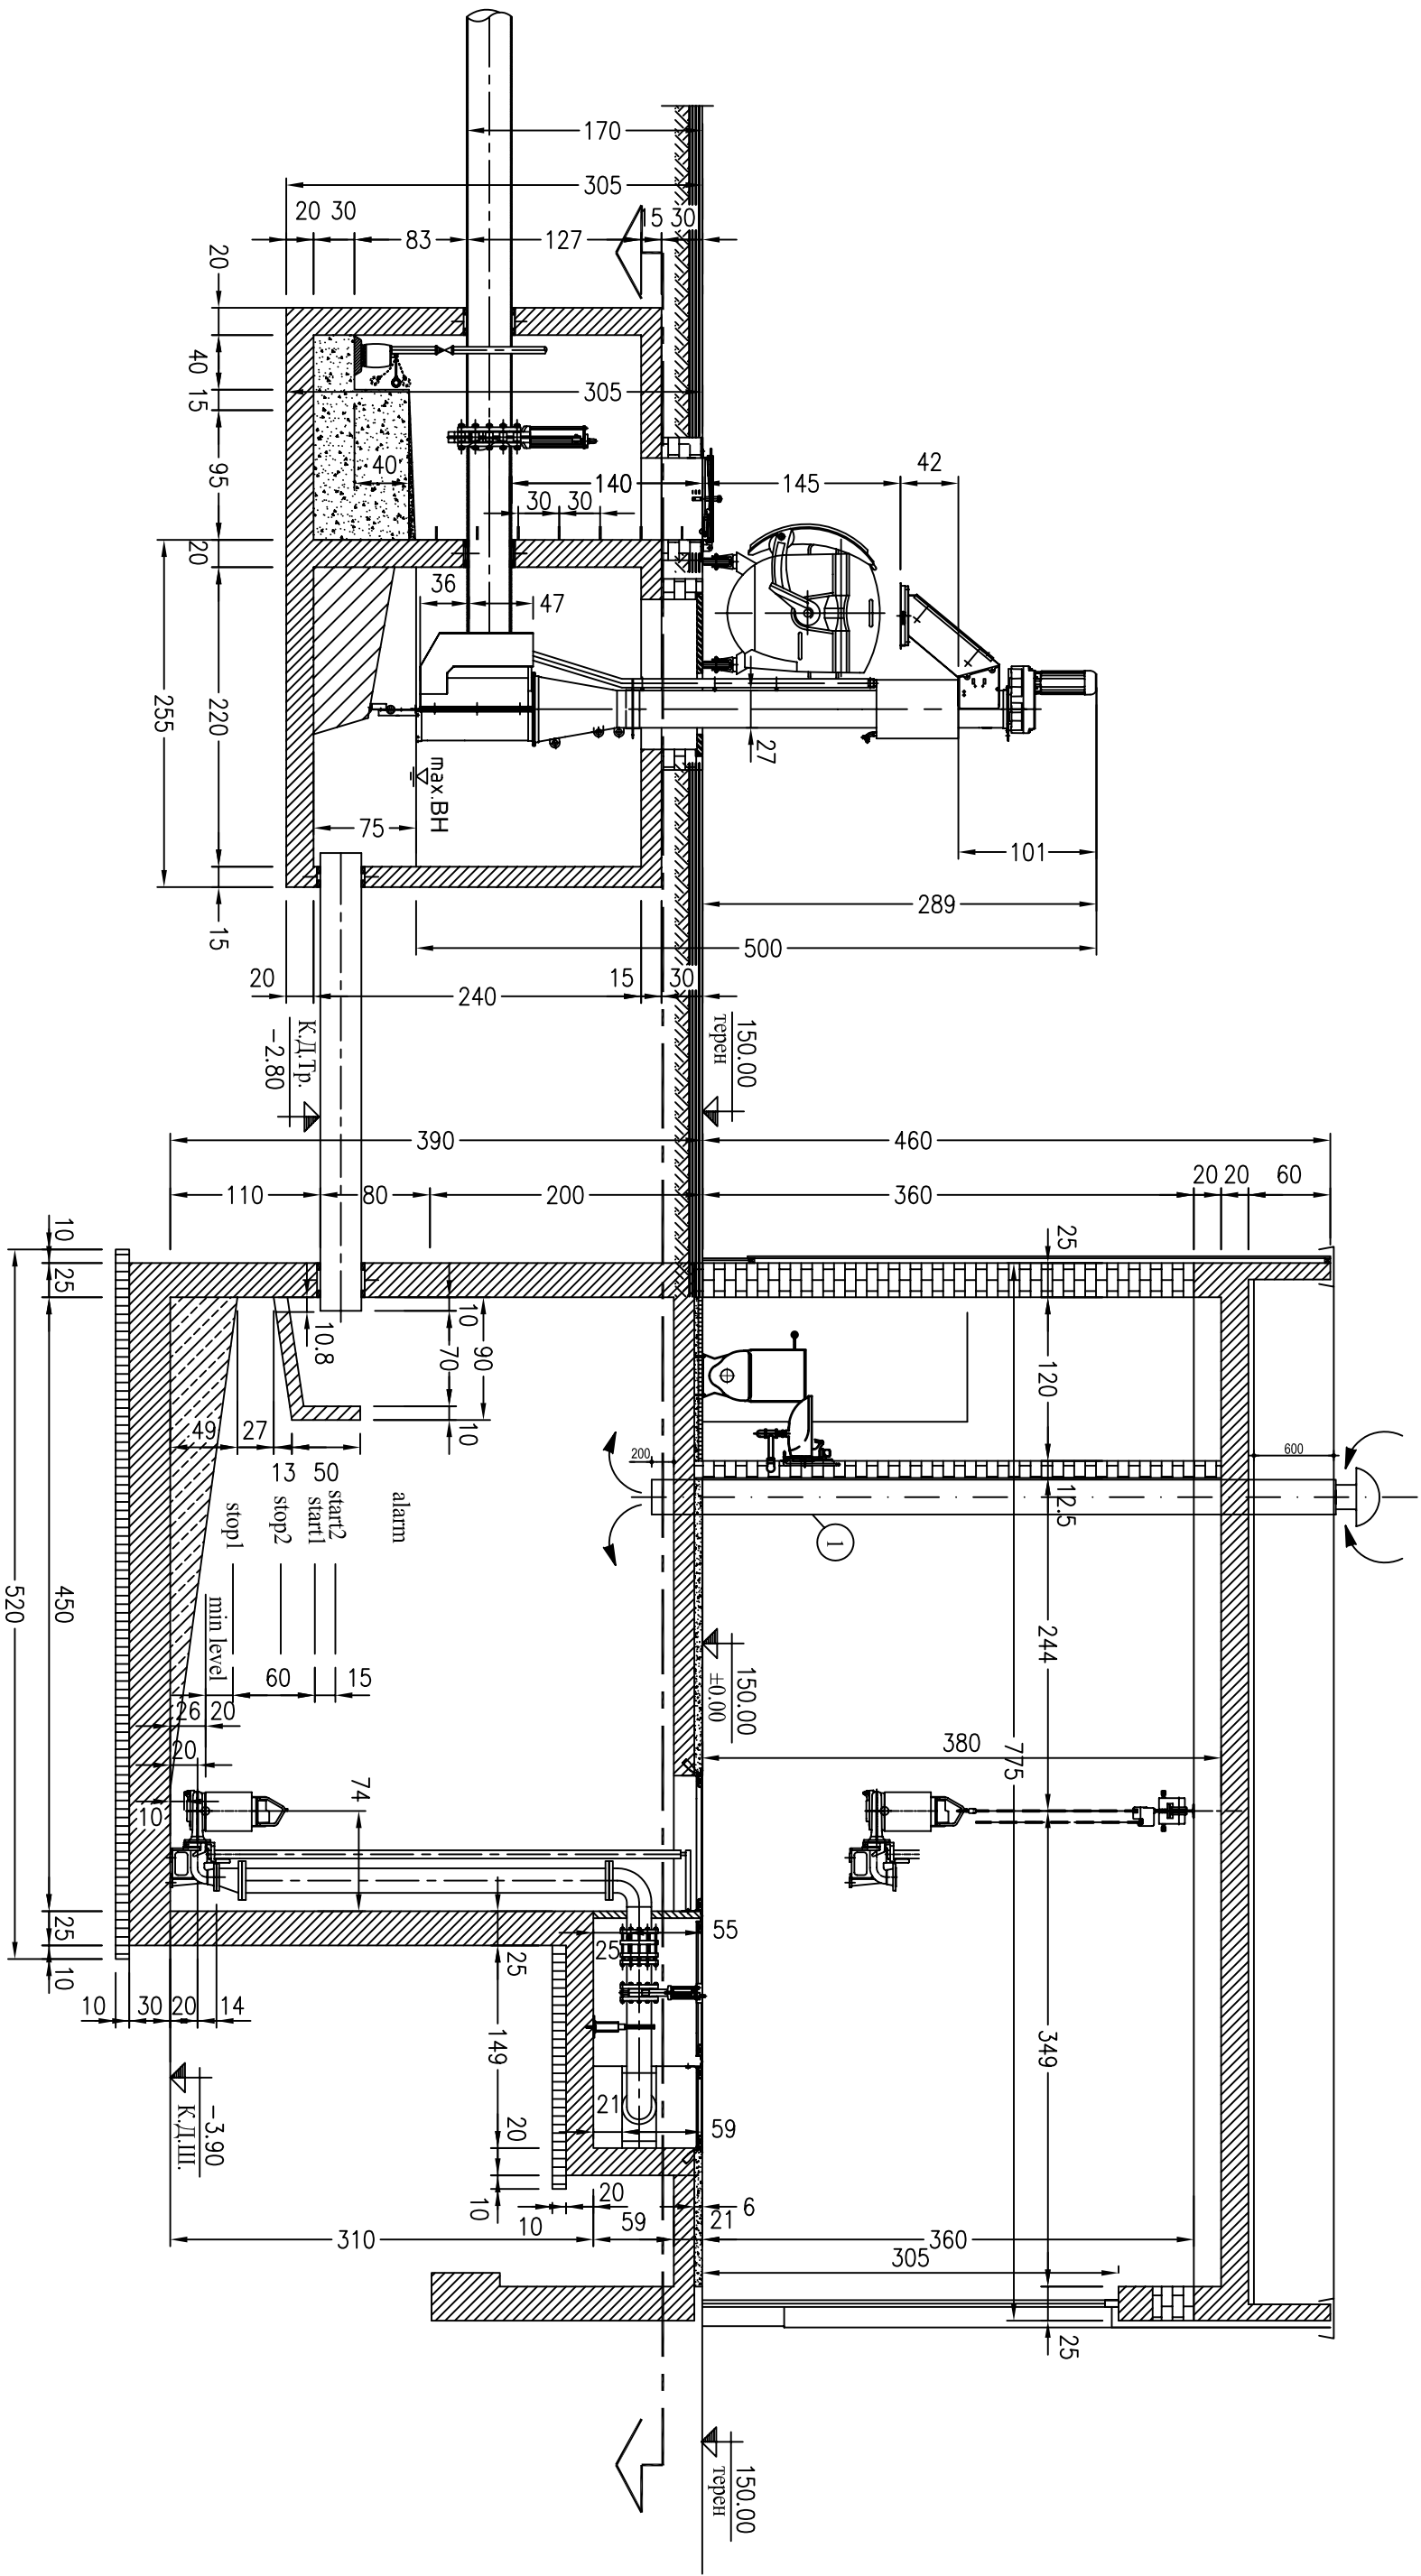

РАЗРЕЗ 1-1 M1:50
SECTION M1:50

Rev. E					
Rev. D					
Rev. C					
Rev. B					
Rev. A	:- 2008				
REVISION	DATE	NAME	APPROVED	MODIFICATION	
ALL RIGHTS RESERVED ! This drawing and the information contained therein is the property of Joint Venture. No part of this drawing may be reproduced, stored in a retrieval system, or transmitted in any form or by any means, electronic, mechanical, photocopying, recording or otherwise, without the prior permission of the copyright holder.					
EMPLOYER MINISTRY OF ENVIRONMENT AND WATER Directorate "European Union Funds for Environment" ISPA Measure No 2002/BG/16/P/PE/018					
FINAL APPROVAL					
CONSULTANT - JOINT VENTURE DIWI Consult International GmbH LEADING PARTNER LOPP					
PROJECT	SHOUMEN WATER CYCLE IMPROVEMENTS - BULGARIA Lot No 1 : Network Design				
ОБЕКТ	ПОДОБРЕНИЕ НА ВОДНИЯ ЦИКЪЛ НА гр. ШУМЕН-БЪЛГАРИЯ Лот № 1 Проект на мрежата				
PART	SEWAGE PUMP STATION - ДИВУДОВО				
ЧАСТ	КАНАЛИЗАЦИОННА ПОМПЕНА СТАНЦИЯ - ДИВУДООВО				
DRAWING TITLE	SECTION 1-1 VENTILATION				ARCHITECTURE ARCHIB
СЪДЪРЖАНИЕ	РАЗРЕЗ 1-1 ВЕНТИЛАЦИЯ				HV OB
TEAM LEADER ДИВОДОВО	C. HAMILTON K. XAMBITOHI	COORDINATED СЪОБЩАВАЩИ		PHASE ФАЗА	DD PII
TASK ДИВЕКТОР	R. KOTIE P. KOTIE	ARCH. АРХ.		SCALE МАШШБ	1:50
DESIGNER ДИВЕКТОРАТ	eng.N.EFREMOVA ИРИНЕ ЕФРЕМОВА	VP ВИ	2008	DATE ДАТА	08.2008
DESIGNER ДИВЕКТОРАТ	eng.M.KOTOVA ИРИНЕ КОТОВА	CONSR. КОНИСТ		REVISION РЕВИЗИЯ	0
DRAWING No DD / SH / C / 02 / 004					ЧЕРТЕЖ No 0