
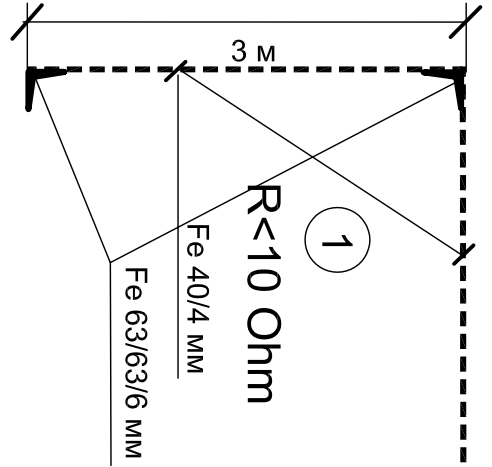


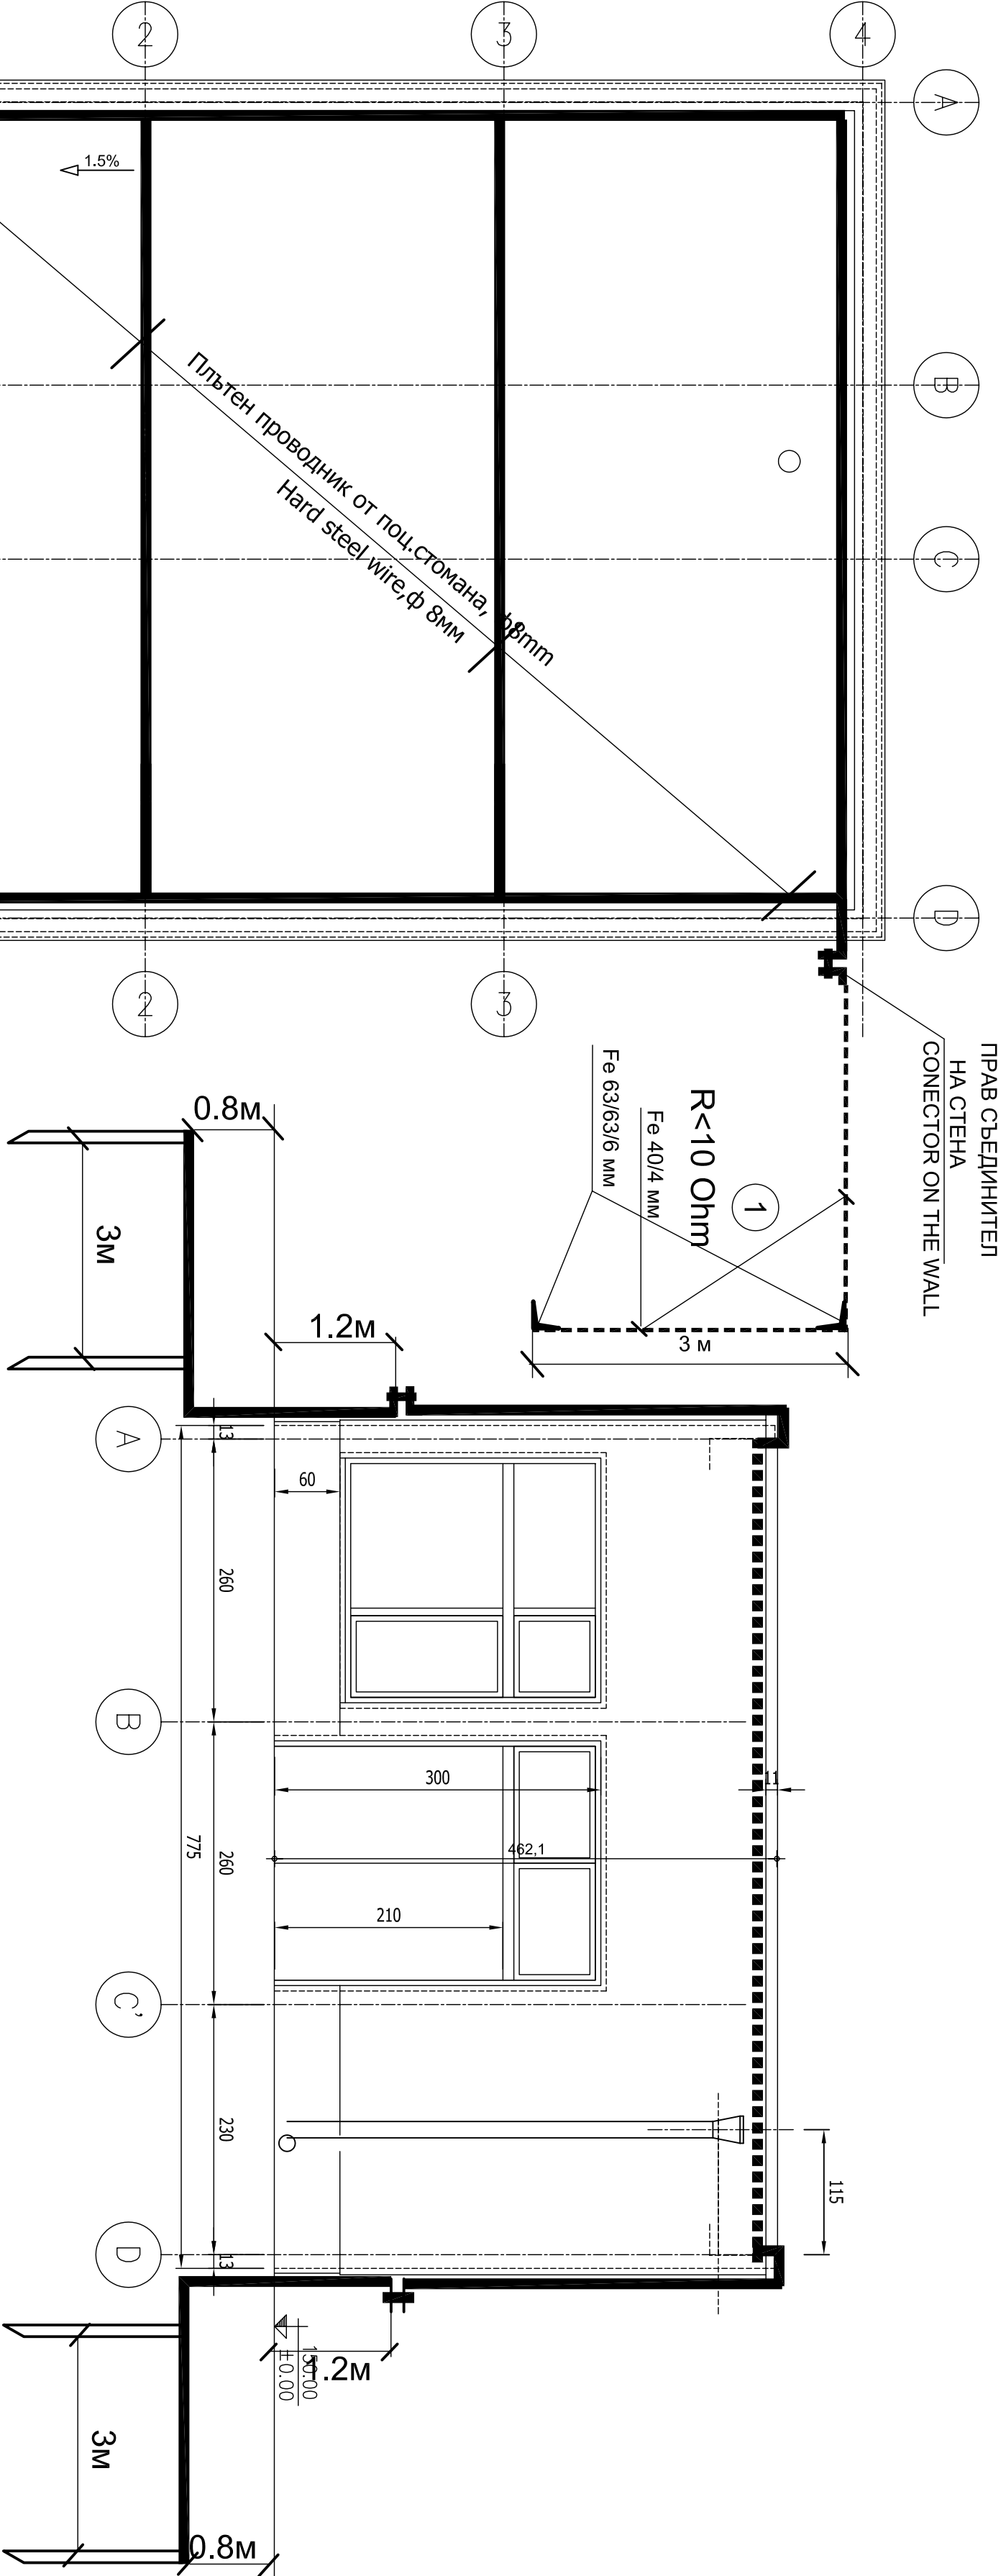

ПОГЛЕД ОТГОРЕ
VIEW UP

Rev. E				
Rev. D				
Rev. C				
Rev. B				
Rev. A	2008			
REVISION	DATE	NAME	APPROVED	MODIFICATION
ALL RIGHTS RESERVED. This drawing and the information contained therein is the property of Joint Venture. No part of this drawing may be reproduced, stored in a retrieval system, or transmitted in any form, or by any means, electronic, mechanical, photocopying, recording or otherwise, without the prior permission of the copyright holder.				
EMPLOYER				
MINISTRY OF ENVIRONMENT AND WATER Directorate "European Union Funds for Environment" ISPA Measure No 2002/BG/16/P/PE/018				
FINAL APPROVAL				
CONSULTANT - JOINT VENTURE				
DIWI Consult International GmbH LEADING PARTNER				
SHOUMEN WATER CYCLE IMPROVEMENTS - BULGARIA Lot No 1 : Network Design ПОДОБРЕНИЕ НА ВОДНИЯ ЦИКЪЛ НА гр. ШУМЕН-БЪЛГАРИЯ Джот № 1 Проект на мрежата				
PART				
SEWAGE PUMP STATION - ДИВДУДОВО КАНАЛИЗАЦИОННА ПОМПЕНА СТАНЦИЯ - ДИВДУДОВО				
DRAWING TITLE				
LIGHTNING INSTALLATION				
СЪДЪРЖАНИЕ				
ГРЪМООТВОДНА ИНСТАЛАЦИЯ				
TEAM				
PROJECT MANAGER				
P. KOTIE				
DESIGNER				
S. P. ILKOV				
PROJECT				
CONSTR.				
REVISION				
0				
DRAWING No				
DD/SH/D/09/007				