



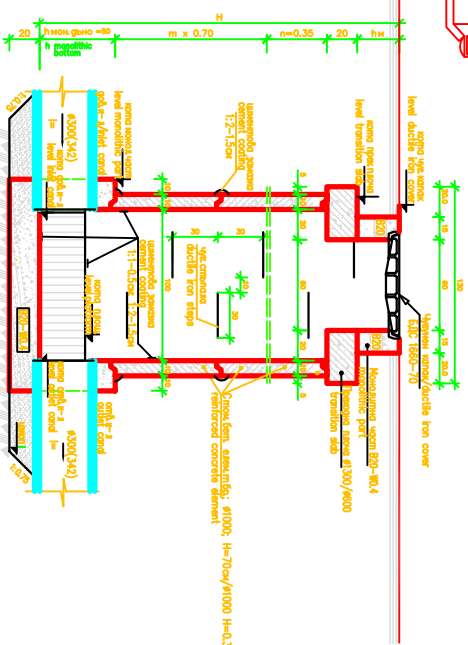

Rev. E			
Rev. D			
Rev. C			
Rev. B			
Rev. A	_____, 2008	_____	_____
REVISION	DATE	NAME	APPROVED MODIFICATION

ALL RIGHTS RESERVED. This drawing and the information contained therein is the property of Joint Venture. No part of this drawing may be reproduced, stored in a retrieval system, or transmitted in any form, or by any means, electronic, mechanical, photocopying, recording or otherwise, without the prior permission of the copyright holder.

EMPLOYER

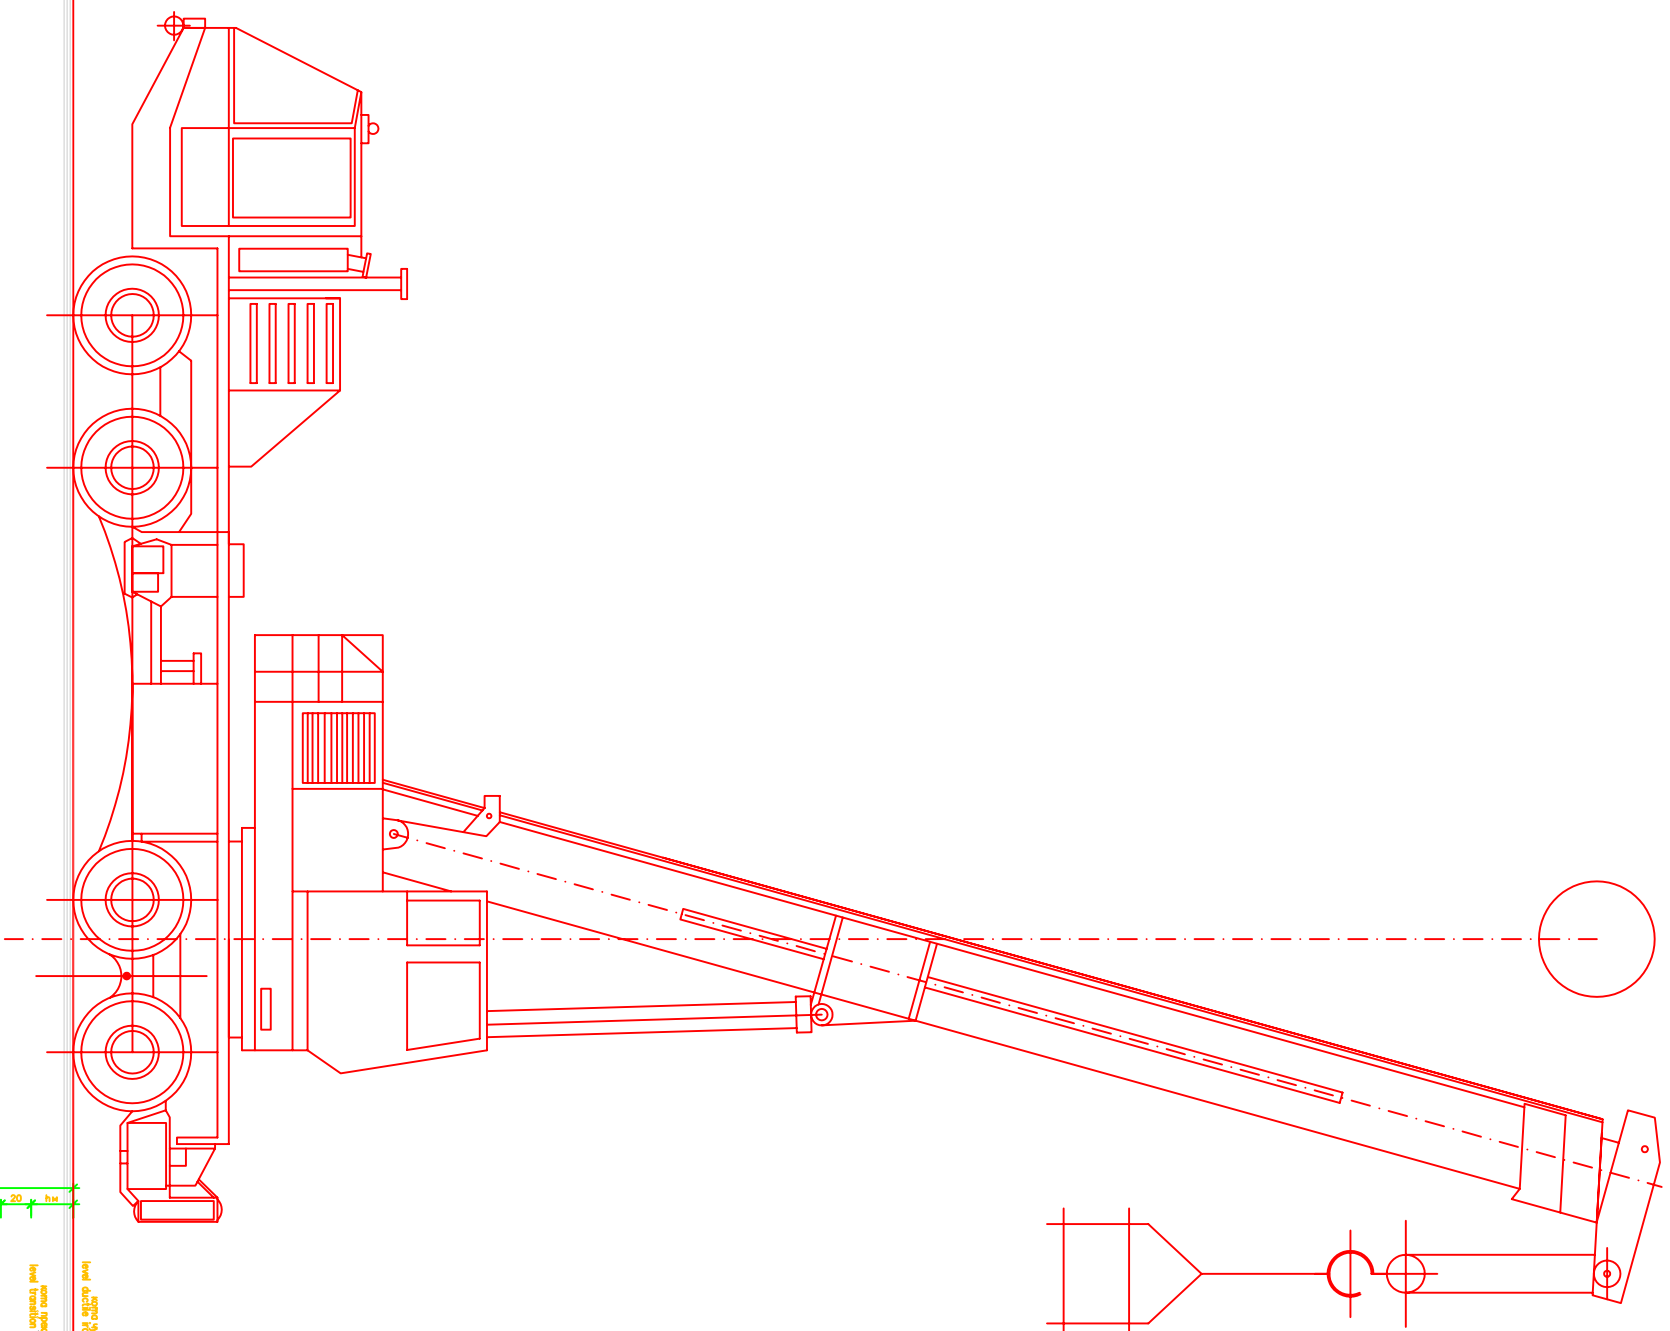

MINISTRY OF ENVIRONMENT AND WATER

Directorate "European Union Funds for Environment"

ISPA Measure No 2002/BG/16/P/PE/018




FINAL APPROVAL

CONSULTANT -
JOINT VENTURE

DIWI Consult
 International GmbH
 LEADING PARTNER




ПРОЕКТ	SHOUMEN WATER CYCLE IMPROVEMENTS - BULGARIA
ОБЕКТ	Lot No 1 : Network Design ПОДОБРЕНИЕ НА ВОДНИЯ ЦИКЪЛ НА гр. ШУМЕН-БЪЛГАРИЯ Лот № 1 Проект на мрежата

SEWERAGE NETWORK	КАНАЛИЗАЦИОННАЯ МРЕЖА
PART	ЧАСТ

DRAWING TITLE		MAINHOLE		ARCHIVE		DD	
СЪДЪРЖАНИЕ		РЕВИЗИОННА ШАХТА		АРХИВ			
				АРХИВ			
				PART		Health and Safety plan	
				ЧАСТ		III/3	
TEAM LEADER ПРОЕКТЕН ЕКИП	C. HAMILTON К. ХАМИЛТОН	COORDINATED СЪГЛАСУВАНИ	G. SUP. ГАЗ.	PHASE ФАЗА	DD ПТ		
TASK MANAGER ПРОЕКТ МЕНИДЖЕР	R. KOTHE Р. КОТЕ	TECHN. ТЕХН.	EL ЕЛ	SCALE МАШШБ	1 : 50 1 : 50		
DESIGNER ПРОЕКТАНТ	I. TOPUROVA И. ТОПУРОВА		ARCH. АРХ.	SCADA КЛИМА	DATE ДАТА	2009	
DESIGNER ПРОЕКТАНТ			CONSTR. КОНСТР.	HV ОВИ	REVISION РЕВИЗИЯ	0	
		VP ВИ	WSSS ВСС	DRAWING No ЧЕРТЕЖ No DD / SH / V-H / 02 / 009			