



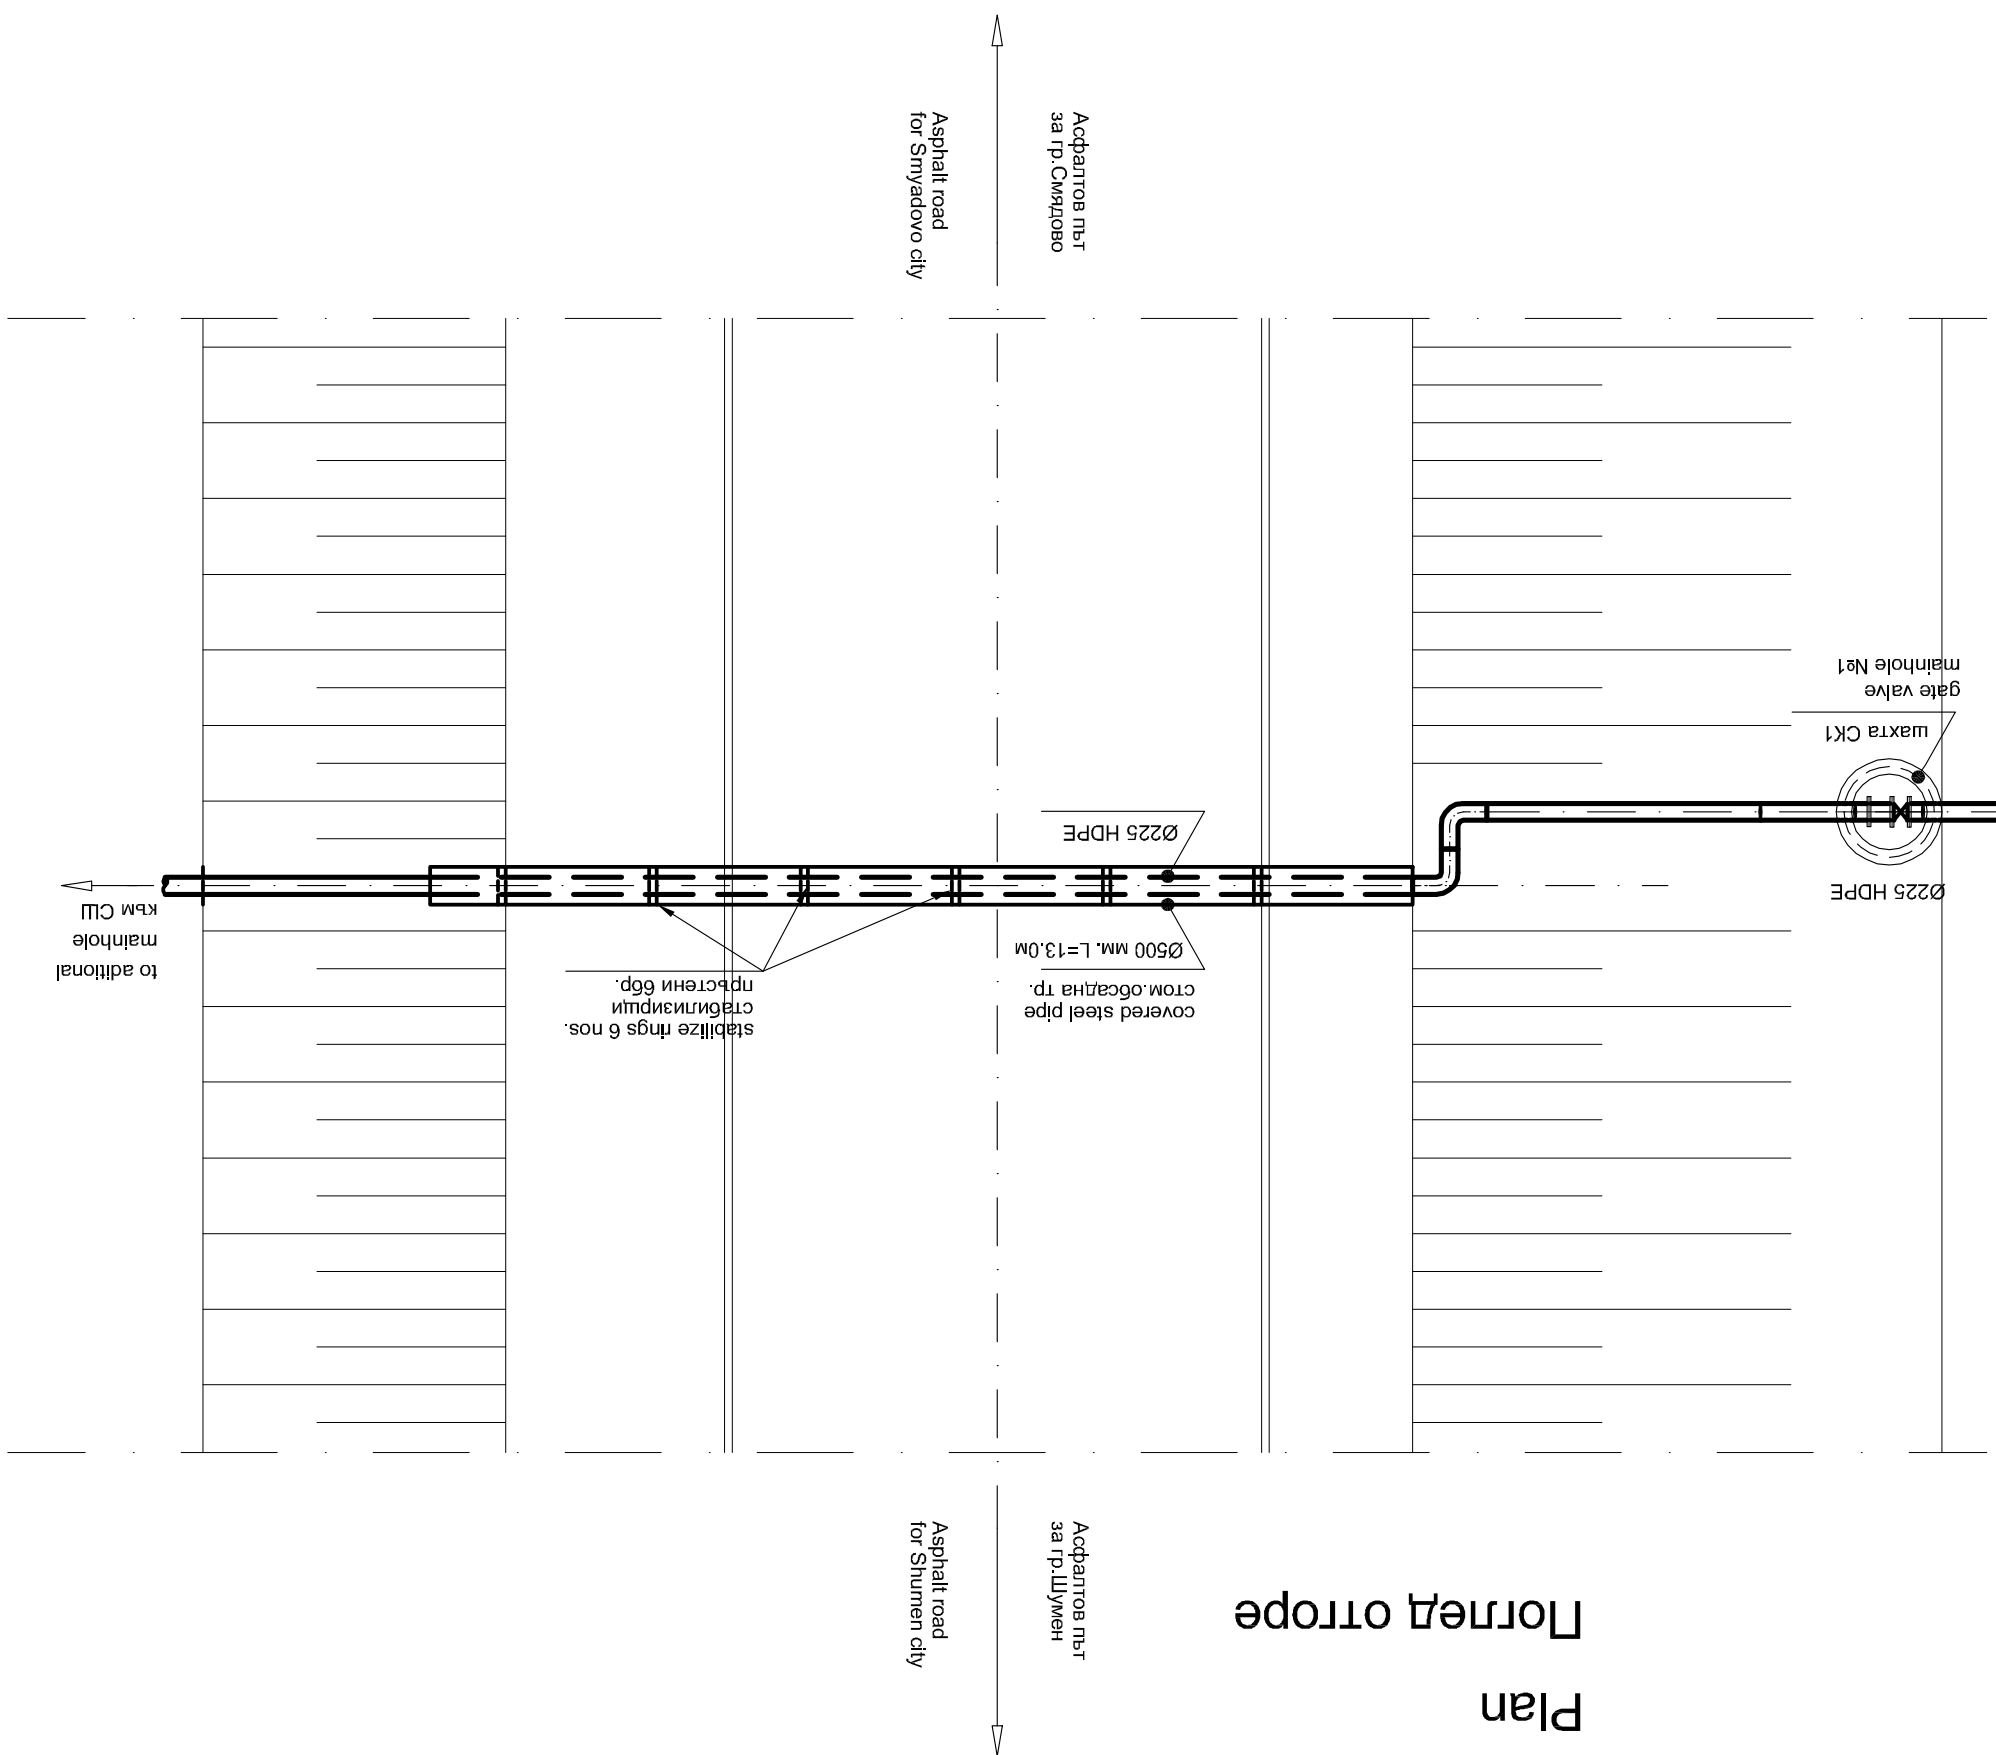

Plan
План на отторъ

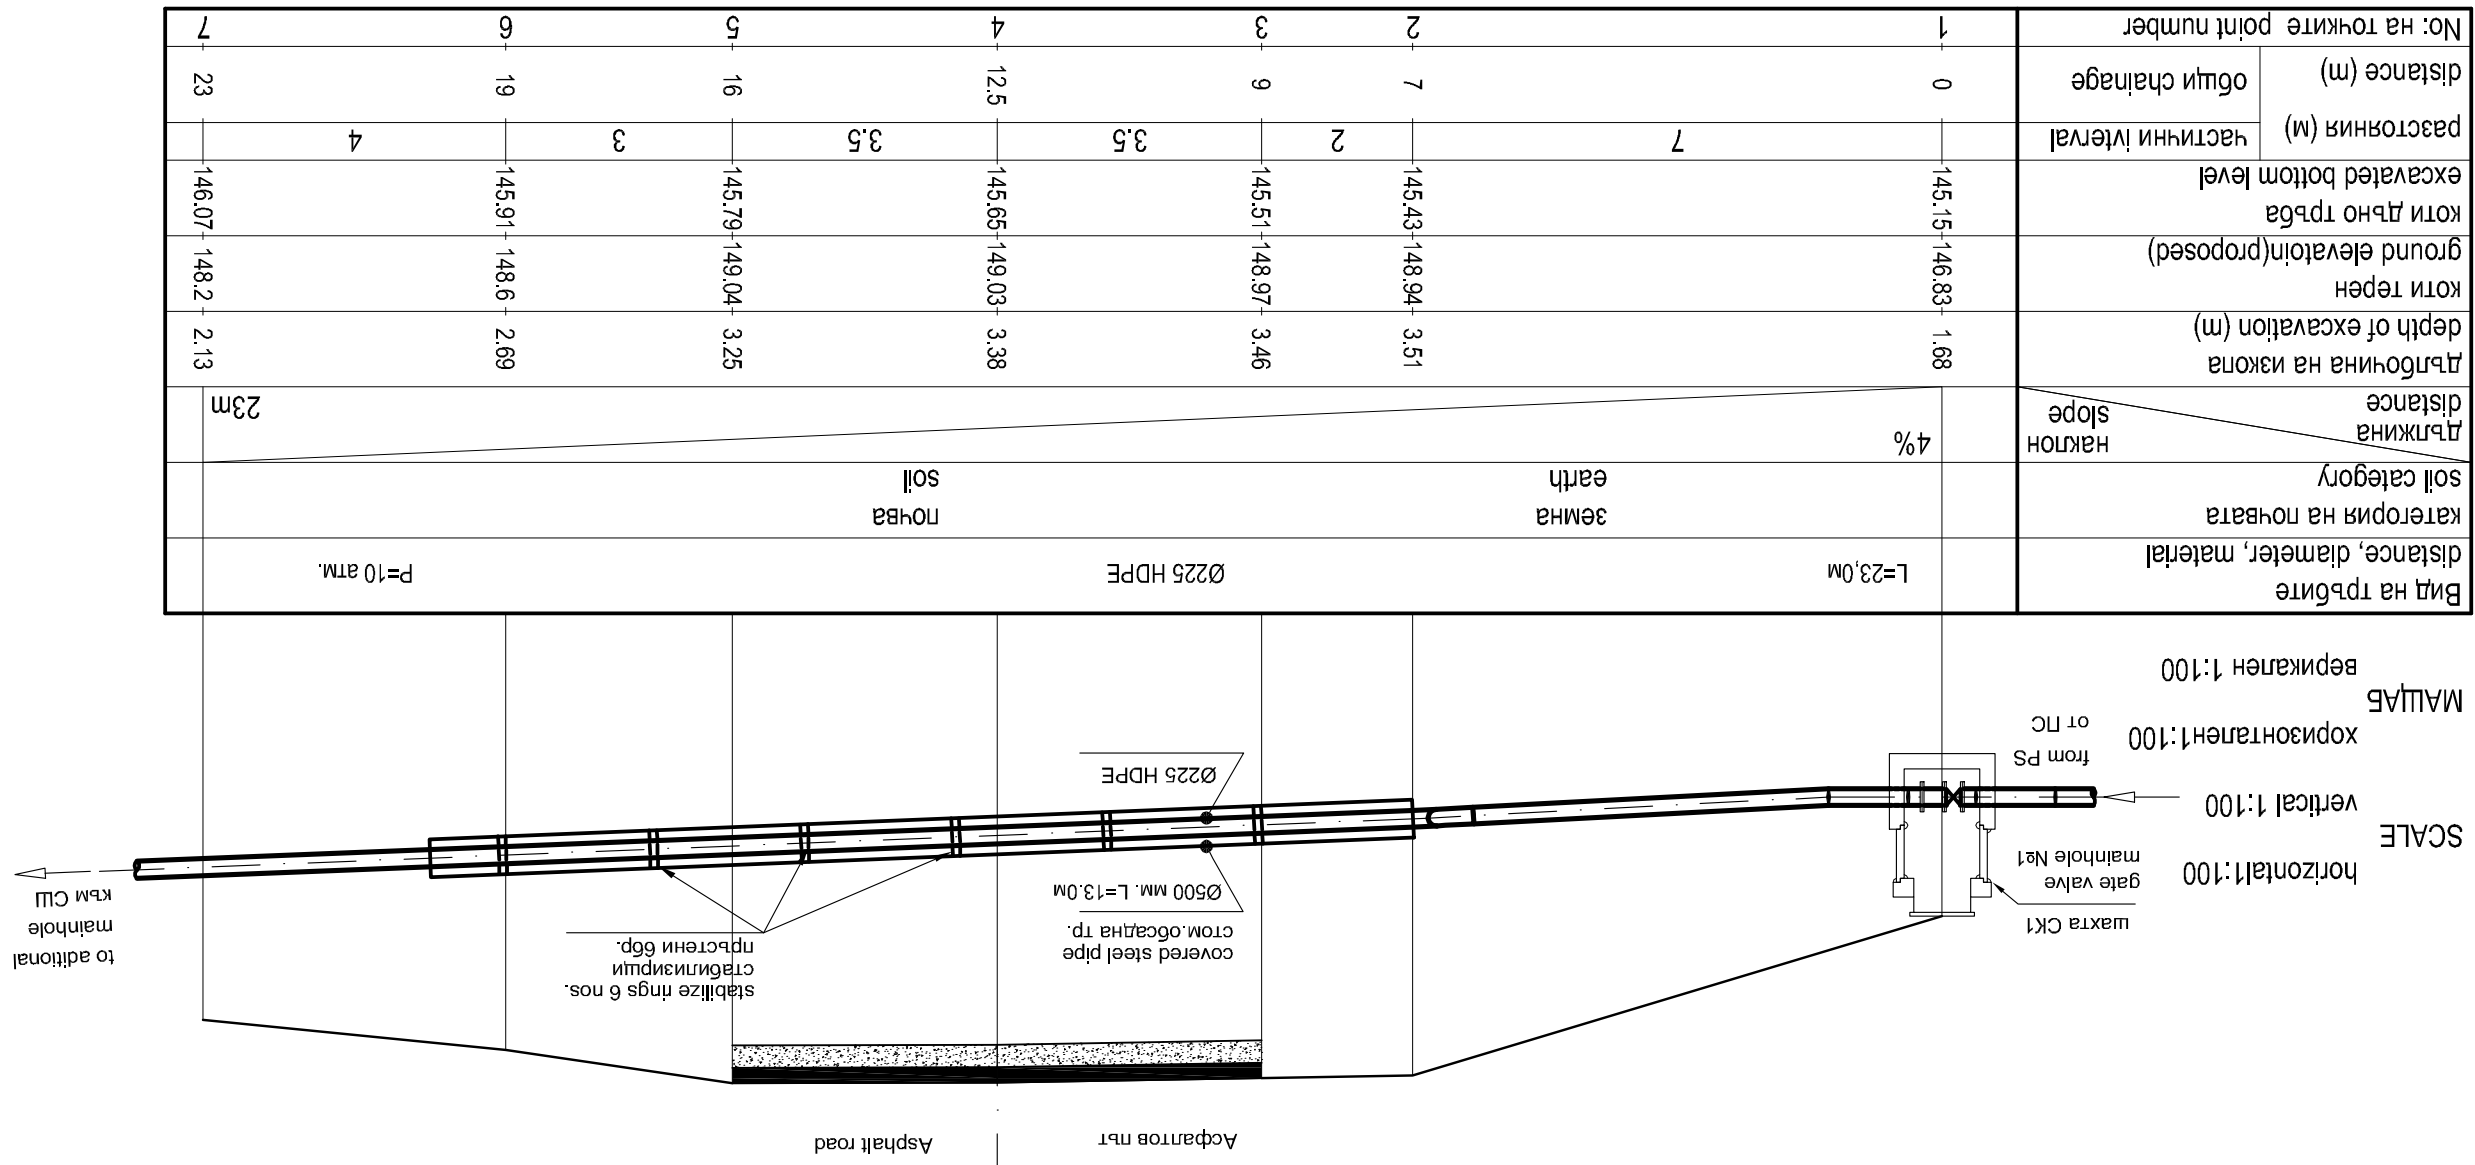

Longitudinal profile
Надлъжен профил

Бид на тръбите		distance, diameter, material	разстояние, диаметър, материал
Soil category		земна	почва
distance		4%	
depth of excavation (m)		1.68	
ground elevation/proposed		145.51-146.83	1.68
exposed bottom level		145.51-146.83	1.68
partial interval		7	
distance (m)		0	
No: на точките point number		1	

Rev. E

Rev. D

Rev. C

Rev. B

Rev. A

DATE

2008

NAME

APPROVED

MODIFICATION

ALL RIGHTS RESERVED

This drawing and the information contained therein is the property of Joint Venture. No part of this drawing may be reproduced, stored in a retrieval system, or transmitted in any form, or by any means, electronic, mechanical, photocopying, recording or otherwise, without the prior permission of the copyright holder.

EMPIRE

MINISTRY OF ENVIRONMENT AND WATER

Directorate "European Union Funds for Environment"

ISPA Measure No 2002/BG/16/P/PE/018

FINAL APPROVAL

CONSULTANT

DIWI Consult

International GmbH

LEADING PARTNER

IGIP

LOPP

PROJECT

SHOUMEN WATER CYCLE IMPROVEMENTS - BULGARIA

Lot No 1 : Network Design

ПОДРОБЕНЕ НА ВОДНИЯ ЦИКЪЛ НА гр. ШУМЕН-БЪЛГАРИЯ

Lot № 1 Проект на мрежата

PART

SEWERAGE NETWORK

КАНАЛИЗАЦИОННА МРЕЖА

DRAWING TITLE

CROSSING ASPHALTIC ROAD

СМЯВОВО - ШУМЕН

ПРЕМИНАВАНЕ НА АСФАЛТОВ ПЪТ

СЪПЪРКАНИЕ

TEAM LEADER

C. KAMILTON

COORDINATOR

G. SUP

TRAC

PHASE

PII

DD

1 : 100

SCALE

MAJAB

2008

DATE

ARCH

KIMBA

DATA

2008

DESIGNER

THADIVANNOVA

PROJEKT

P. KOTIE

TECHN

EL

SCHEM

1 : 100

REVISION

REV

0

DD / SH / L / 02 / 006

CHARTER