
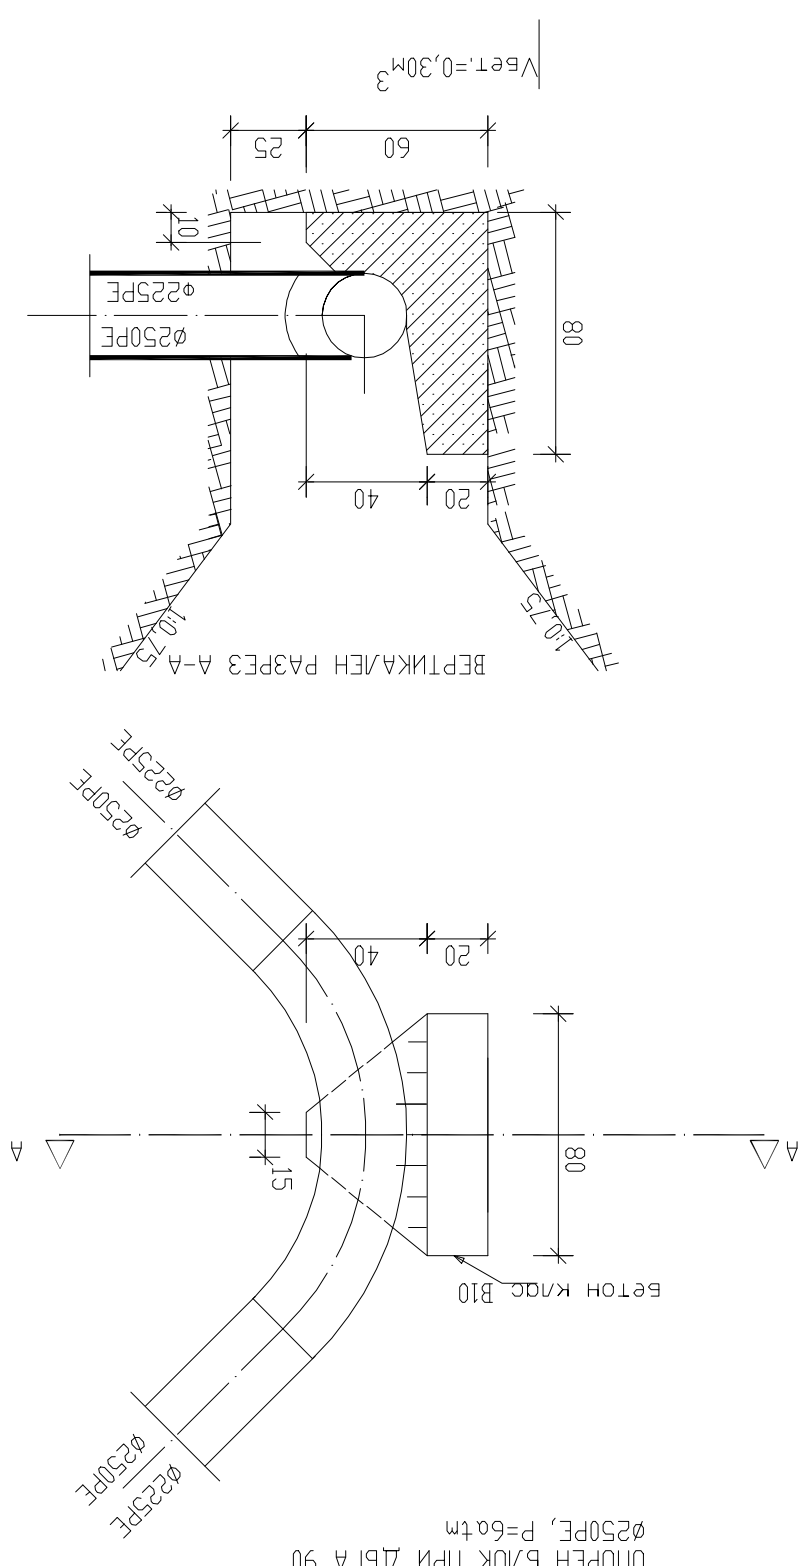
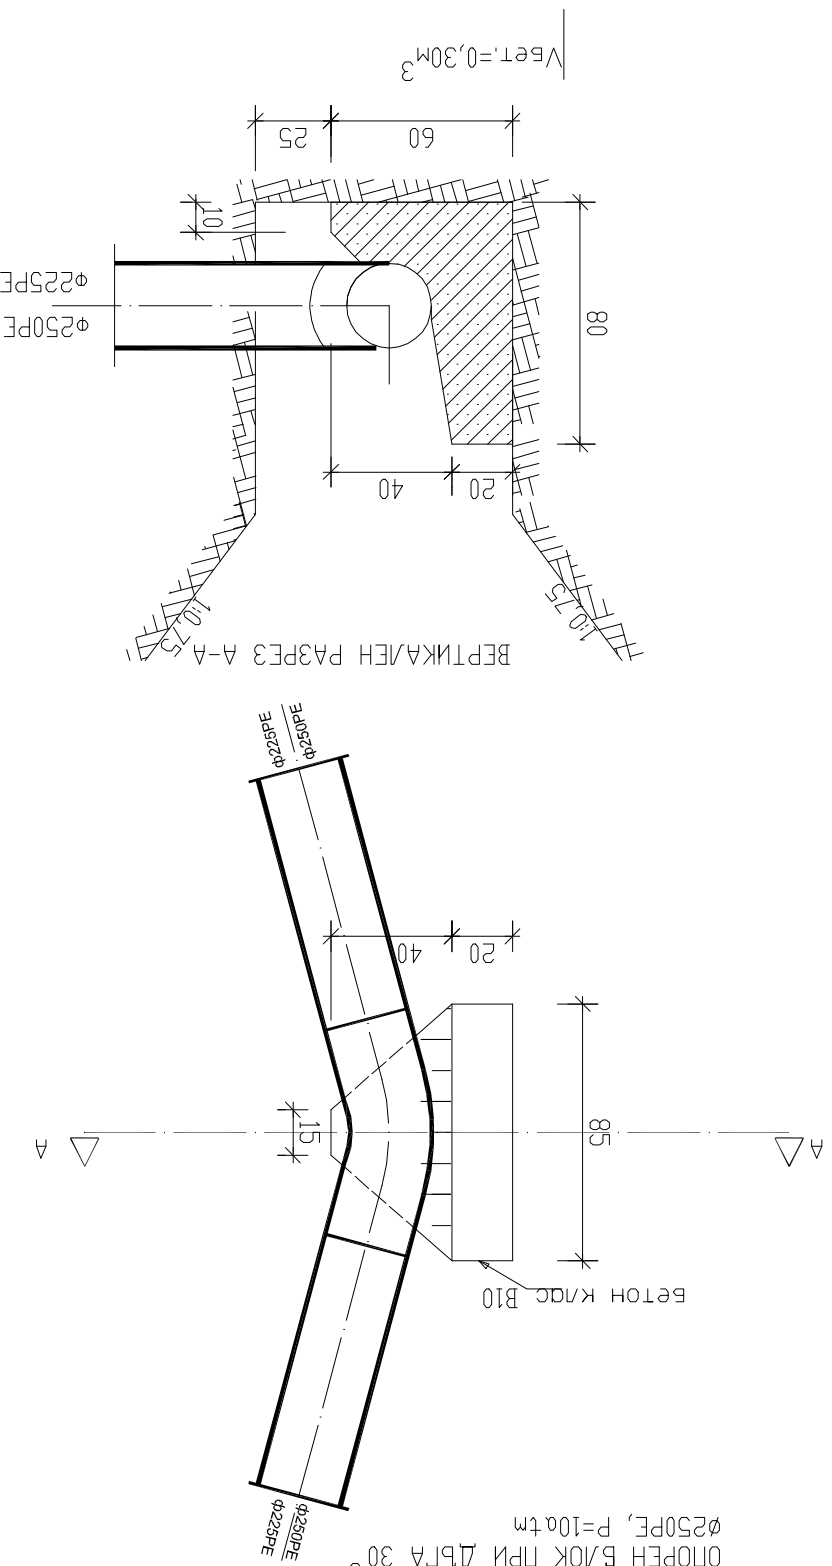


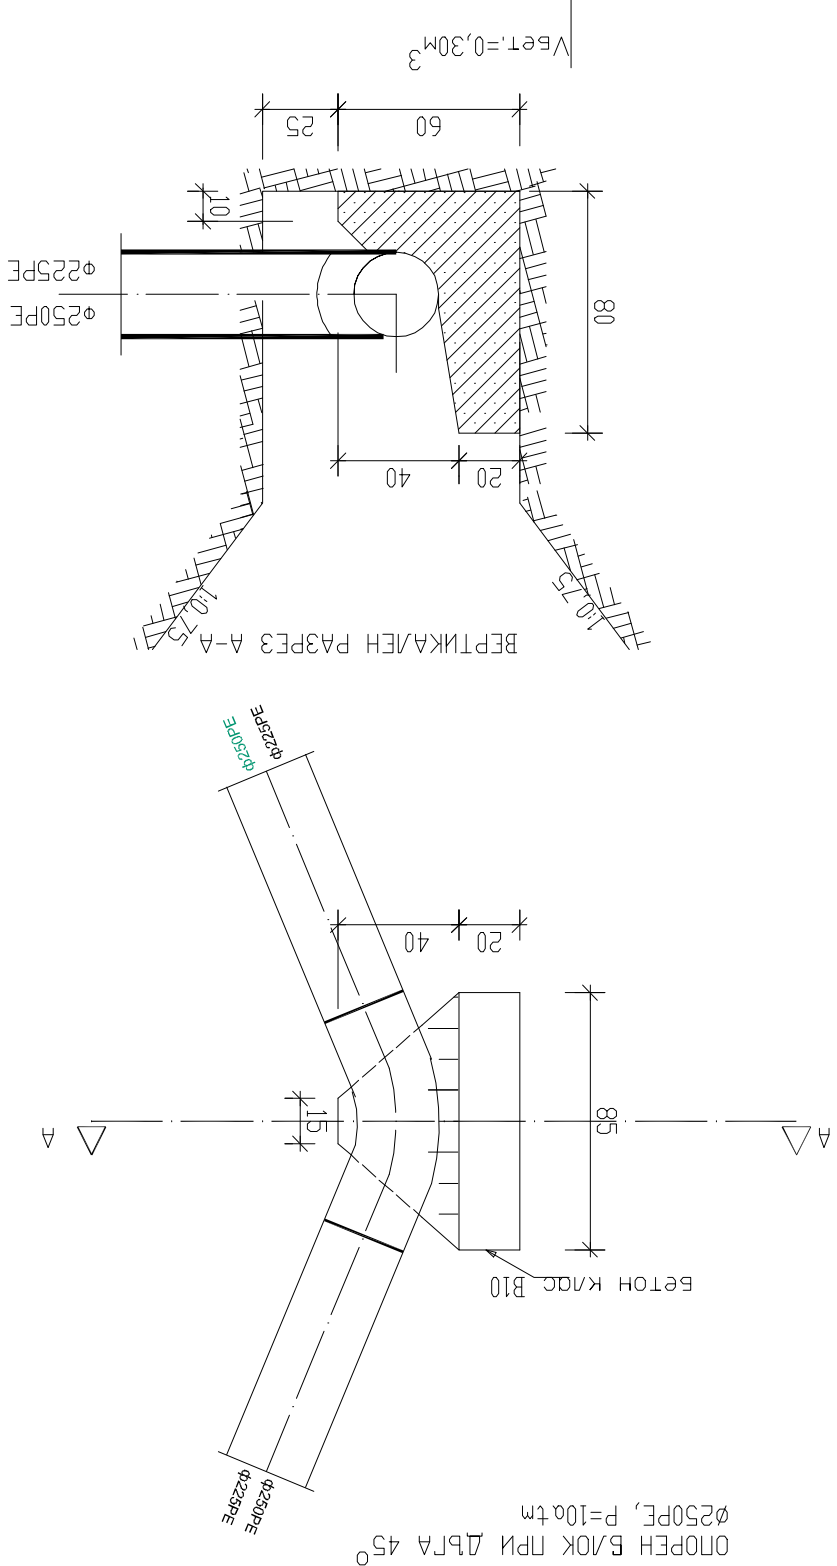

REV. E						ALL RIGHTS RESERVED ! This drawing and the information contained therein is the property of Joint Venture. No part of this drawing may be reproduced, stored in a retrieval system, or transmitted in any form, or by any means, electronic, mechanical, photocopying, recording or otherwise, without the prior permission of the copyright holder.	
REV. D							
REV. C							
REV. B							
REV. A		2008					
NAME		APPROVED	MODIFICATION				
EMPLOYER							
							
MINISTRY OF ENVIRONMENT AND WATER							
Directorate "European Union Funds for Environment"							
ISPA Measure No 2002/BG/16/P/PE/018							
							
FINAL APPROVAL							
CONSULTANT -							
							
							
PROJECT		SHOUMEN WATER CYCLE IMPROVEMENTS - BULGARIA					
OBJECT		ПОДОРБИЕ НА ВОДНИЯ ЦИКЪЛ НА р. ШУМЕН-БЪЛГАРИЯ Lot No 1 : Network Design Jlot № 1 Проект на мрежата					
PART		SEWERAGE NETWORK					
ЧАСТ		КАНАЛИЗАЦИОННА МРЕЖА					
DRAWING TITLE		SUPPORT CONCRETE BLOCKS					
СЪПЪРЖАНИЕ		ОПОРНИ БЛОКОВЕ					
TEAM LEADER		C. HAMILTON					
TASK MANAGER		R. KOTIE					
DESIGNER		T.HADJIVANOVA					
PROJECT MANAGER		P. KOTIE					
DESIGNER		T.HADJIVANOVA					
PROJECT MANAGER		T.HADJIVANOVA					
DESIGNER		CONSTR.					
PROJECT MANAGER		CONSTR.					
DESIGNER		HV					
PROJECT MANAGER		HV					
DESIGNER		SCADA					
PROJECT MANAGER		SCADA					
DATE		DATE					
REVISION		REVISION					
0		2008					
DRAWING No		DD / SH / V / 05 / 2001					