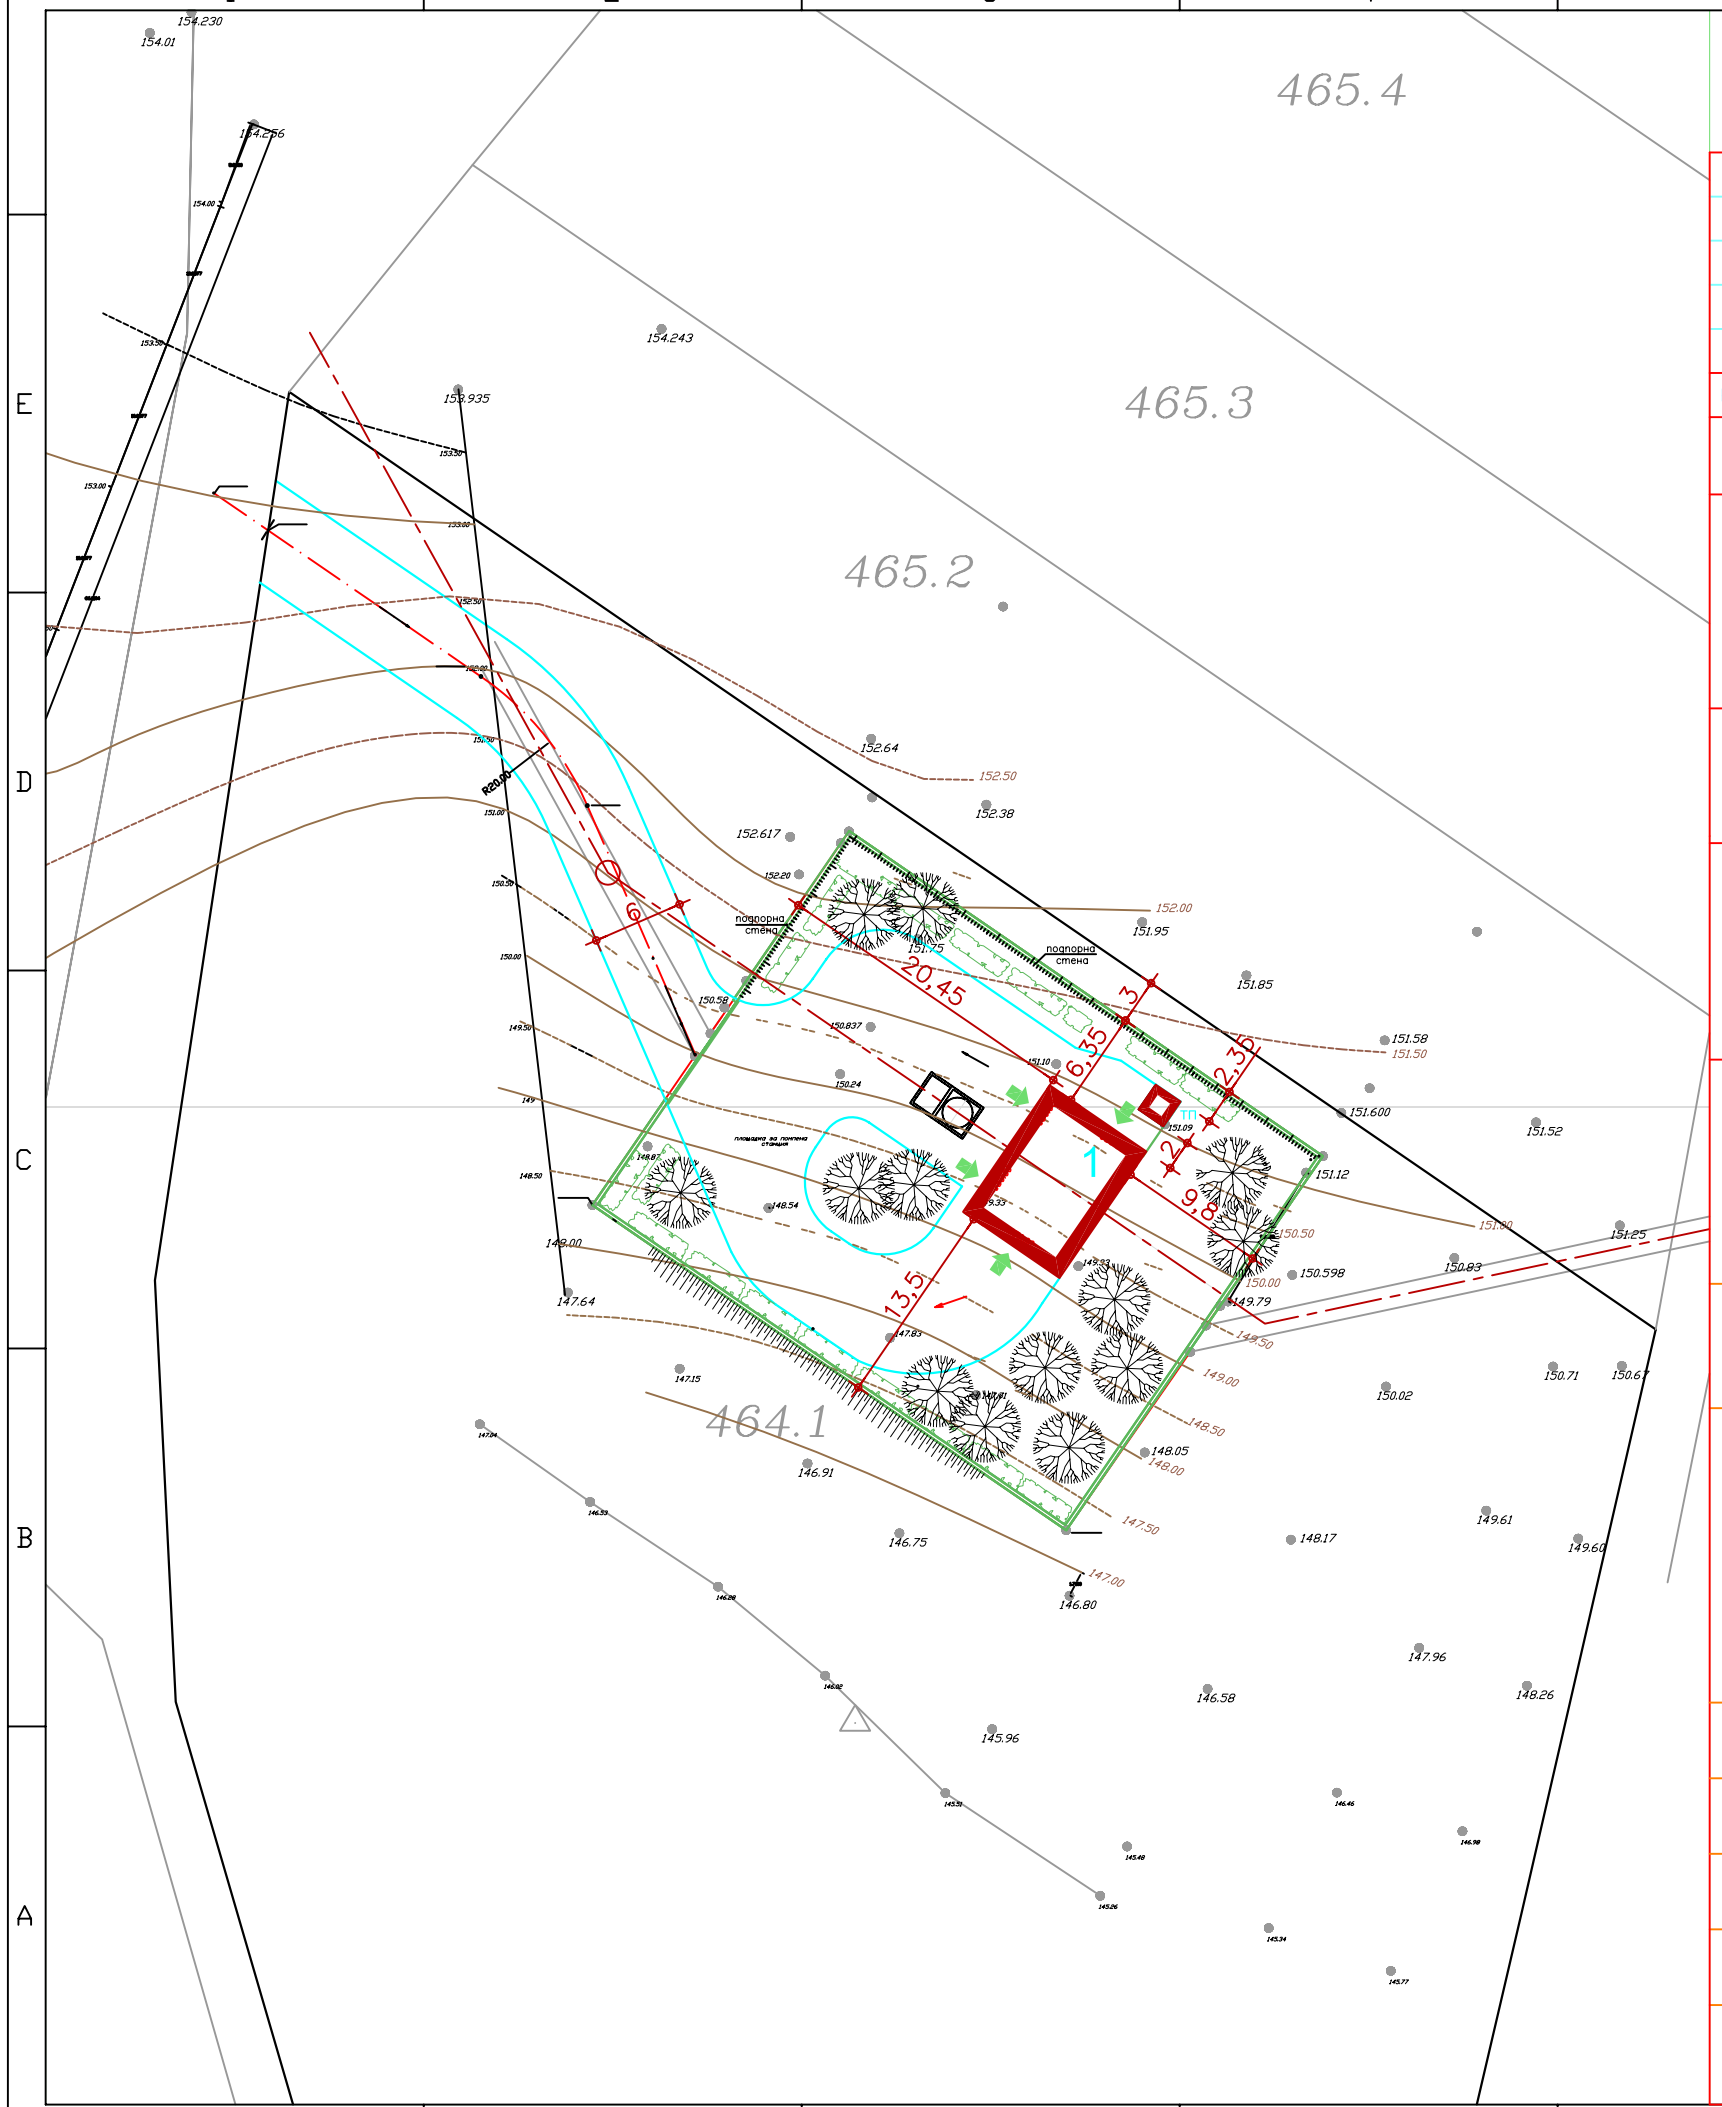


Rev. E				
Rev. D				
Rev. C				
Rev. B				
Rev. A	__.__.2008	_____	_____	_____
REVISION	DATE	NAME	APPROVED	MODIFICATION

ALL RIGHTS RESERVED ! This drawing and the information contained theirin is the property of Joint Venture. No part of this drawing may be reproduced, stored in a retrieval system, or transmitted in any form, or by any means, electronic, mechanical, photocopying, recording or otherwise, without the prior permission of the copyright holder.

EMPLOYER

MINISTRY OF ENVIRONMENT AND WATER
Directorate "European Union Funds for Environment"
ISPA Measure No 2002/BG/16/P/PE/018

FINAL APPROVEL

CONSULTANT
JOINT VENTURE

DIWI Consult
International GmbH
LEADING PARTNER

LOPP

PROJECT
SHOUMEN WATER CYCLE IMPROVEMENTS - BULGARIA
Lot No 1 : Network Design
ПОДОБРЕНИЕ НА ВОДНИЯ ЦИКЪЛ НА гр. ШУМЕН-БЪЛГАРИЯ
Лот № 1 Проект на мрежата

OBJECT
PART
ЧАСТ
SEWAGE PUMP STATION
КАНАЛИЗАЦИОННА ПОМПЕНА СТАНЦИЯ

DRAWING TITLE
СЪДЪРЖАНИЕ
LAYOUT PLAN
СИТУАЦИЯ

ARCHIVE АРХИВ						
SHEET ЛИСТ	ARCHITECTURE АРХИТЕКТУРА					
DESIGNED ПРОЕКТИРАЛ	C. HAMILTON К. ХАМИЛТОН		COORDINATED СЪГЛАСУВАЛ	CE. ГИП	PHASE ФАЗА	DD РП
DRAWN ЧЕРТАЕ	R. KOTHE Р. КОТЕ		CHECKED ПРОВЕРИЛ	EL. ЕЛ.	SCALE МАЩАБ	1 : 500
DESIGNER ПРОЕКТАНТ	dipl.arch.O.DYAKOVA арх.ОЛГА ДЯКОВА		CONSTR. КОНСТР.	SANIT. САНИТ.	DATE ДАТА	08.2008
DESIGNER ПРОЕКТАНТ			VOP. ВиК	TEL. ТЕЛ.	REVISION РЕВИЗИЯ	0
				LANDSC. ОЗЕЛ.	DRAWING NO. ЧЕРТ. №	DD / SH / V / 02 / 001