
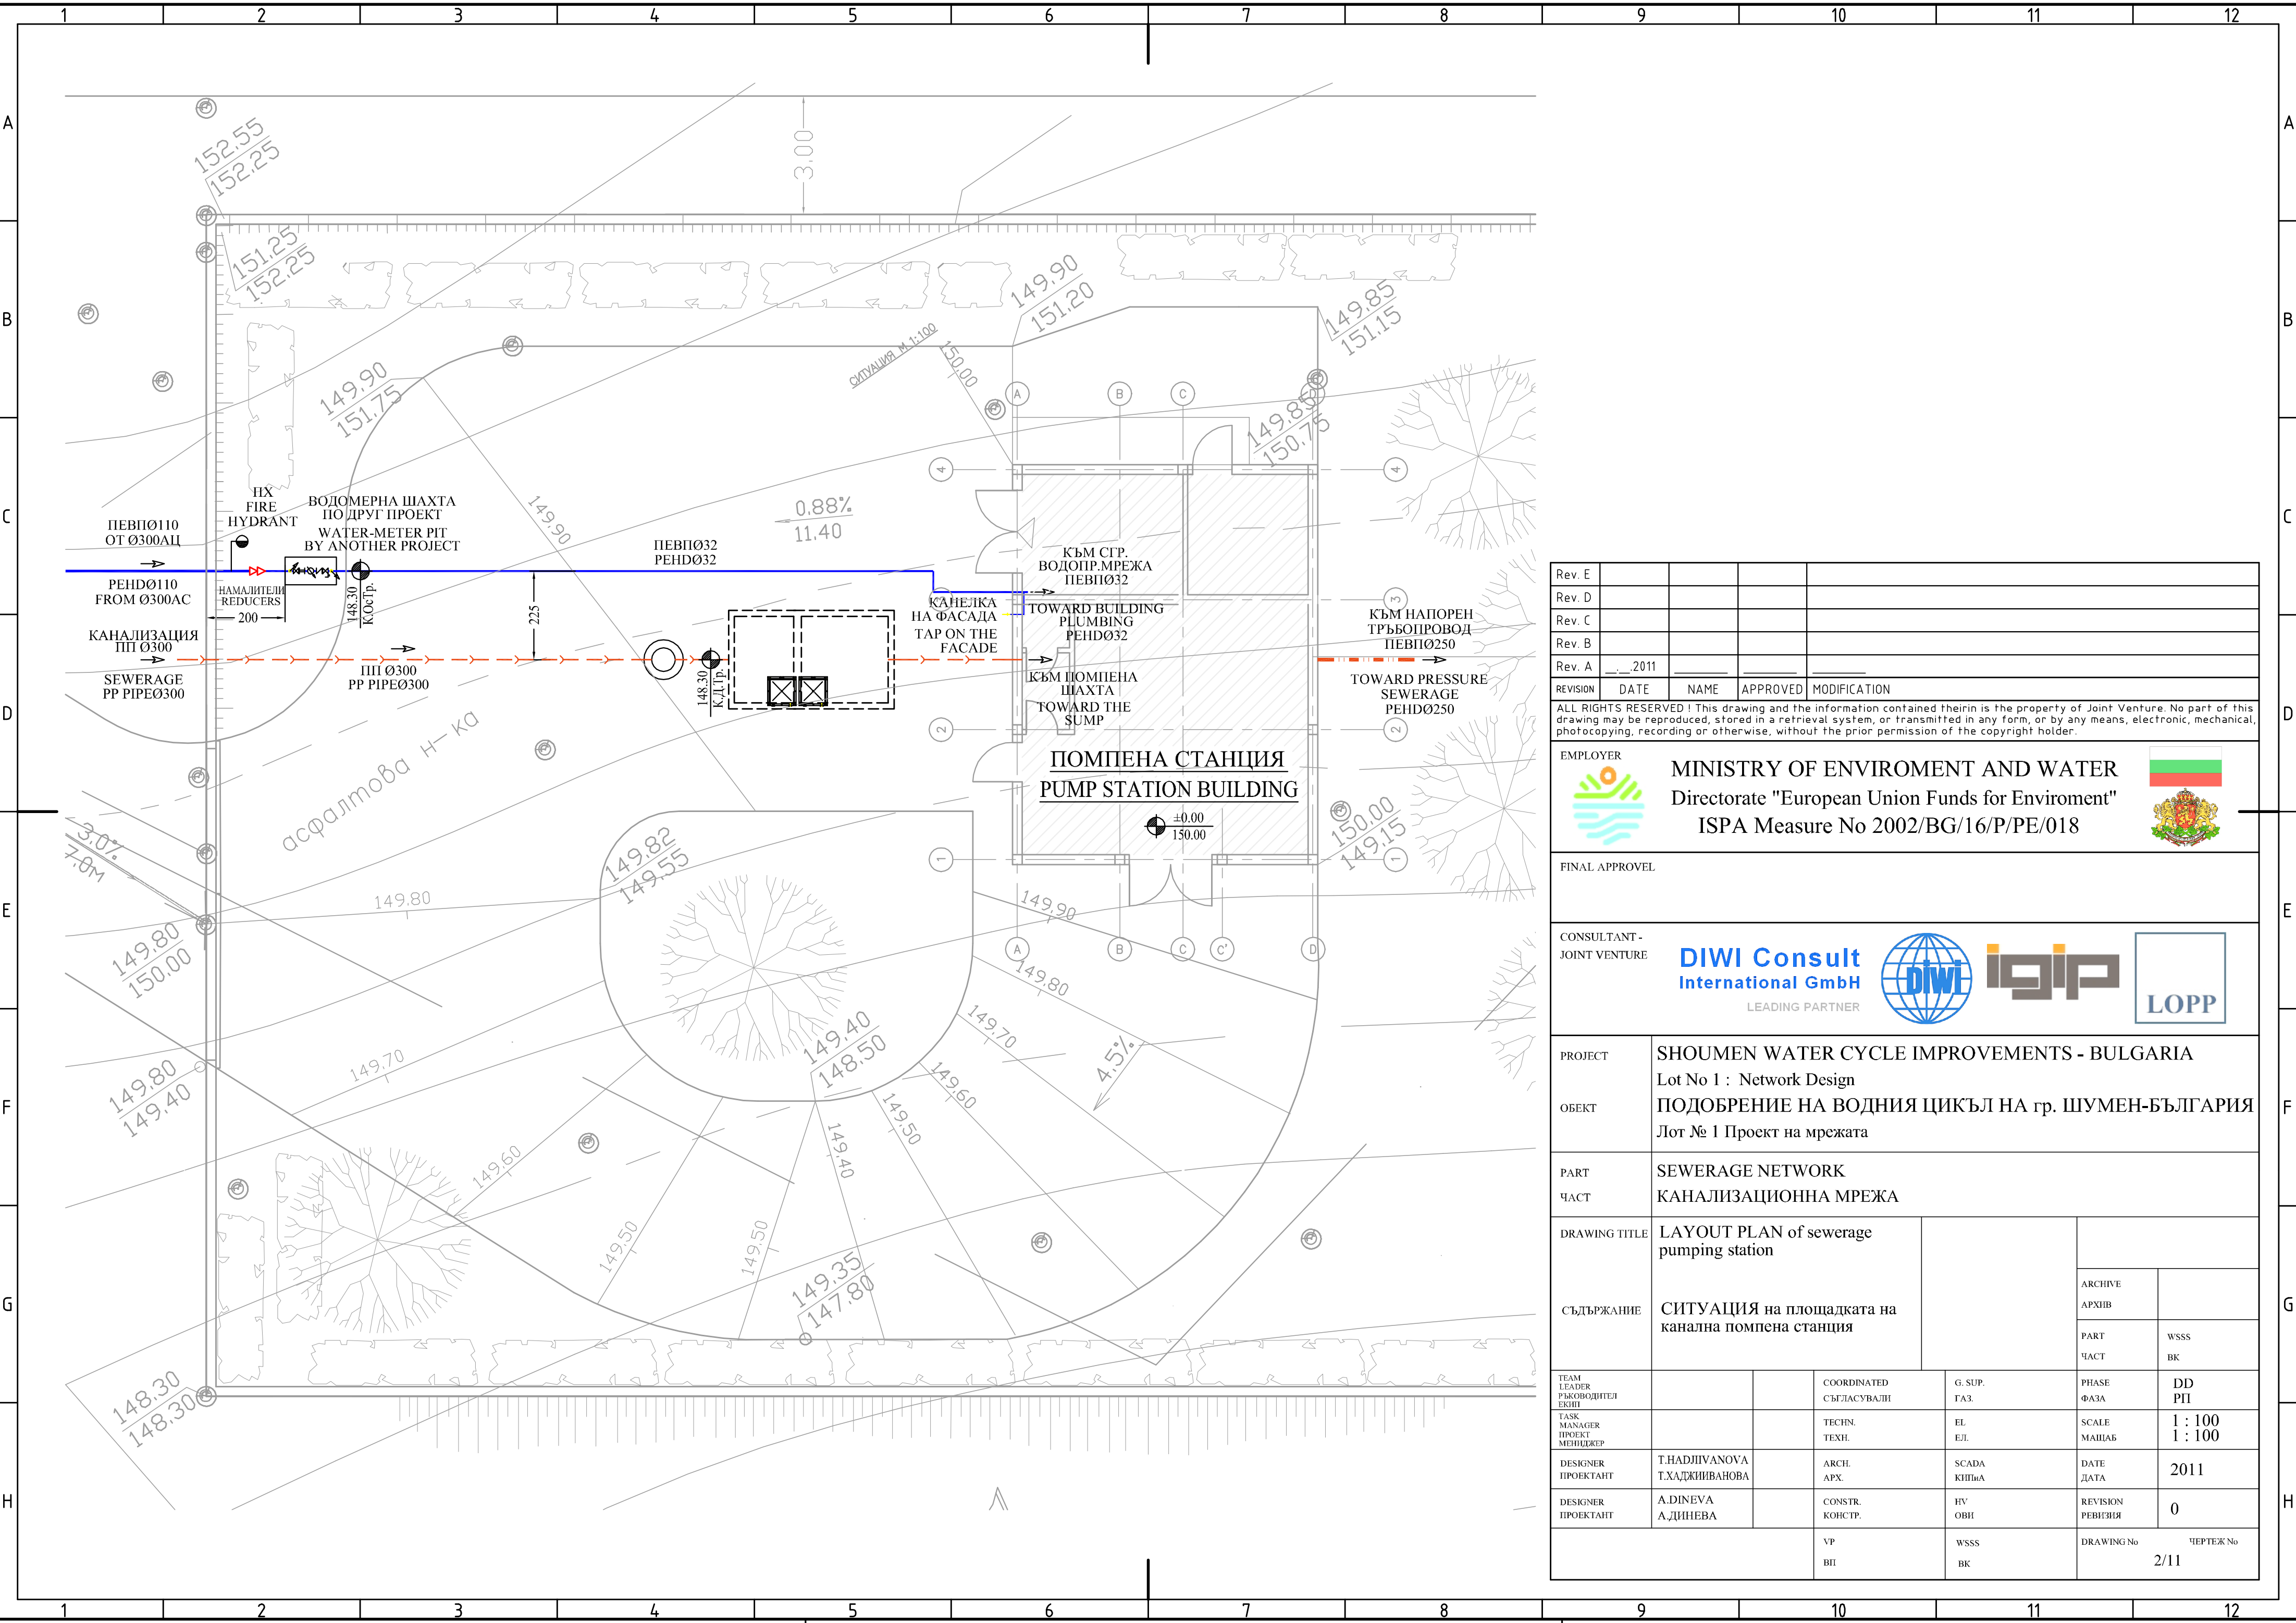


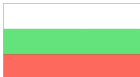

Rev. E				
Rev. D				
Rev. C				
Rev. B				
Rev. A	___.2011	_____	_____	_____
REVISION	DATE	NAME	APPROVED	MODIFICATION
ALL RIGHTS RESERVED ! This drawing and the information contained therein is the property of Joint Venture. No part of this drawing may be reproduced, stored in a retrieval system, or transmitted in any form, or by any means, electronic, mechanical, photocopying, recording or otherwise, without the prior permission of the copyright holder.				
EMPLOYER		MINISTRY OF ENVIROMENT AND WATER Directorate "European Union Funds for Enviroment" ISPA Measure No 2002/BG/16/P/PE/018		
		 		
FINAL APPROVEL				
CONSULTANT - JOINT VENTURE		 LEADING PARTNER		
		 		
PROJECT	SHOUMEN WATER CYCLE IMPROVEMENTS - BULGARIA Lot No 1 : Network Design			
ОБЕКТ	ПОДОБРЕНИЕ НА ВОДНИЯ ЦИКЪЛ НА гр. ШУМЕН-БЪЛГАРИЯ Лот № 1 Проект на мрежата			
PART	SEWERAGE NETWORK			
ЧАСТ	КАНАЛИЗАЦИОННА МРЕЖА			
DRAWING TITLE	LAYOUT PLAN of sewerage pumping station			
СЪДЪРЖАНИЕ	СИТУАЦИЯ на площадката на канална помпена станция		ARCHIVE	
			АРХИВ	
			PART	WSSS
		ЧАСТ	БК	
TEAM LEADER РЪКОВОДИТЕЛ ЕКИП		COORDINATED СЪГЛАСУВАЛИ	G. SUP. ГАЗ.	PHASE ФАЗА
TASK MANAGER ПРОЕКТ МЕНИДЖЕР		TECHN. ТЕХН.	EL ЕЛ.	SCALE МАЩАБ
DESIGNER ПРОЕКТАНТ	T.HADJIVANOVA Т.ХАДЖИВАНОВА	ARCH. АРХ.	SCADA КШПА	DATE ДАТА
DESIGNER ПРОЕКТАНТ	A.DINEVA А.ДИНЕВА	CONSTR. КОНСТР.	HV ОВИ	REVISION РЕВИЗИЯ
		VP ВП	WSSS БК	DRAWING No ЧЕРТЕЖ No
2/11				