


HORIZONTAL SECTION M 1:50
ХОРИЗОНТАЛЕН РАЗРЕЗ М 1:50

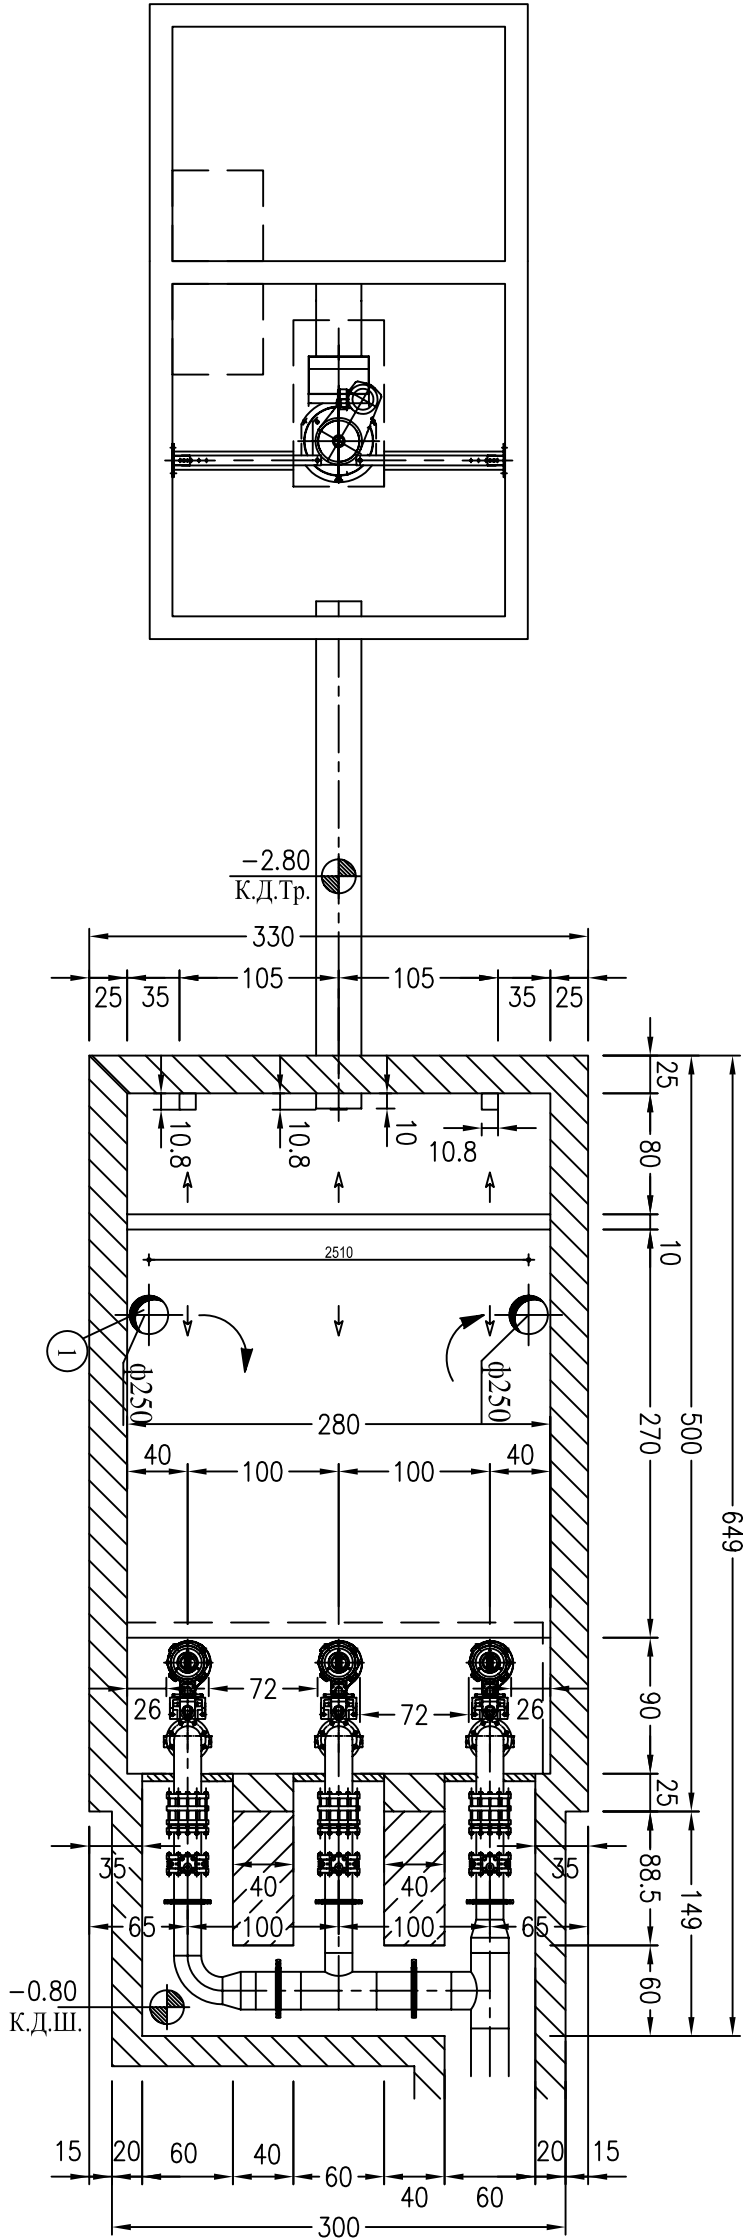

Rev. E					
Rev. D					
Rev. C					
Rev. B					
Rev. A	-. 2008				
REVISION	DATE	NAME	APPROVED	MODIFICATION	
ALL RIGHTS RESERVED ! This drawing and the information contained therein is the property of Joint Venture. No part of this drawing may be reproduced, stored in a retrieval system, or transmitted in any form or by any means, electronic, mechanical, photocopying, recording or otherwise, without the prior permission of the copyright holder.					
EMPLOYER					
MINISTRY OF ENVIRONMENT AND WATER					
Directorate "European Union Funds for Environment"					
ISPA Measure No 2002/BG/16/P/PE/018					
					
FINAL APPROVAL					
CONSULTANT -					
JOINT VENTURE					
  					
LEADING PARTNER					
PROJECT	SHOUMEN WATER CYCLE IMPROVEMENTS - BULGARIA				
	Lot No 1 : Network Design				
ОБЕКТ	ПОДОБРЕШЕНИЕ НА ВОДНИЯ ЦИКЪЛ НА гр. ШУМЕН-БЪЛГАРИЯ				
	Джот № 1 Проект на мрежата				
PART	SEWAGE PUMP STATION - ДИВУДАОВО				
ЧАСТ	КАНАЛИЗАЦИОННА ПОМПЕНА СТАНЦИЯ - ДИВДУДОВО				
DRAWING TITLE	PLAN - 1:50 VENTILATION				
TEAM	C. HANILTON R. KAMILLIOTI	COORDINATED СЪДЪРЖАНИЕ	EL ET	SCALE МАСШТАБ	1:50
TASK	M. MANAGER P. KOTE	ARCH. АРХ.	VP ВР	DATE ДАТА	05.2008
DESIGNER	eng. N. PEREVOVA ing. N. PEREVOVA	VP ВР	TECHN. & WORKS ТЕХН. РАБОТА	REVISION РЕВИЗИЯ	0
DIRECTOR	eng. M. KOTORA	CONSTR. КОНСТР.			