


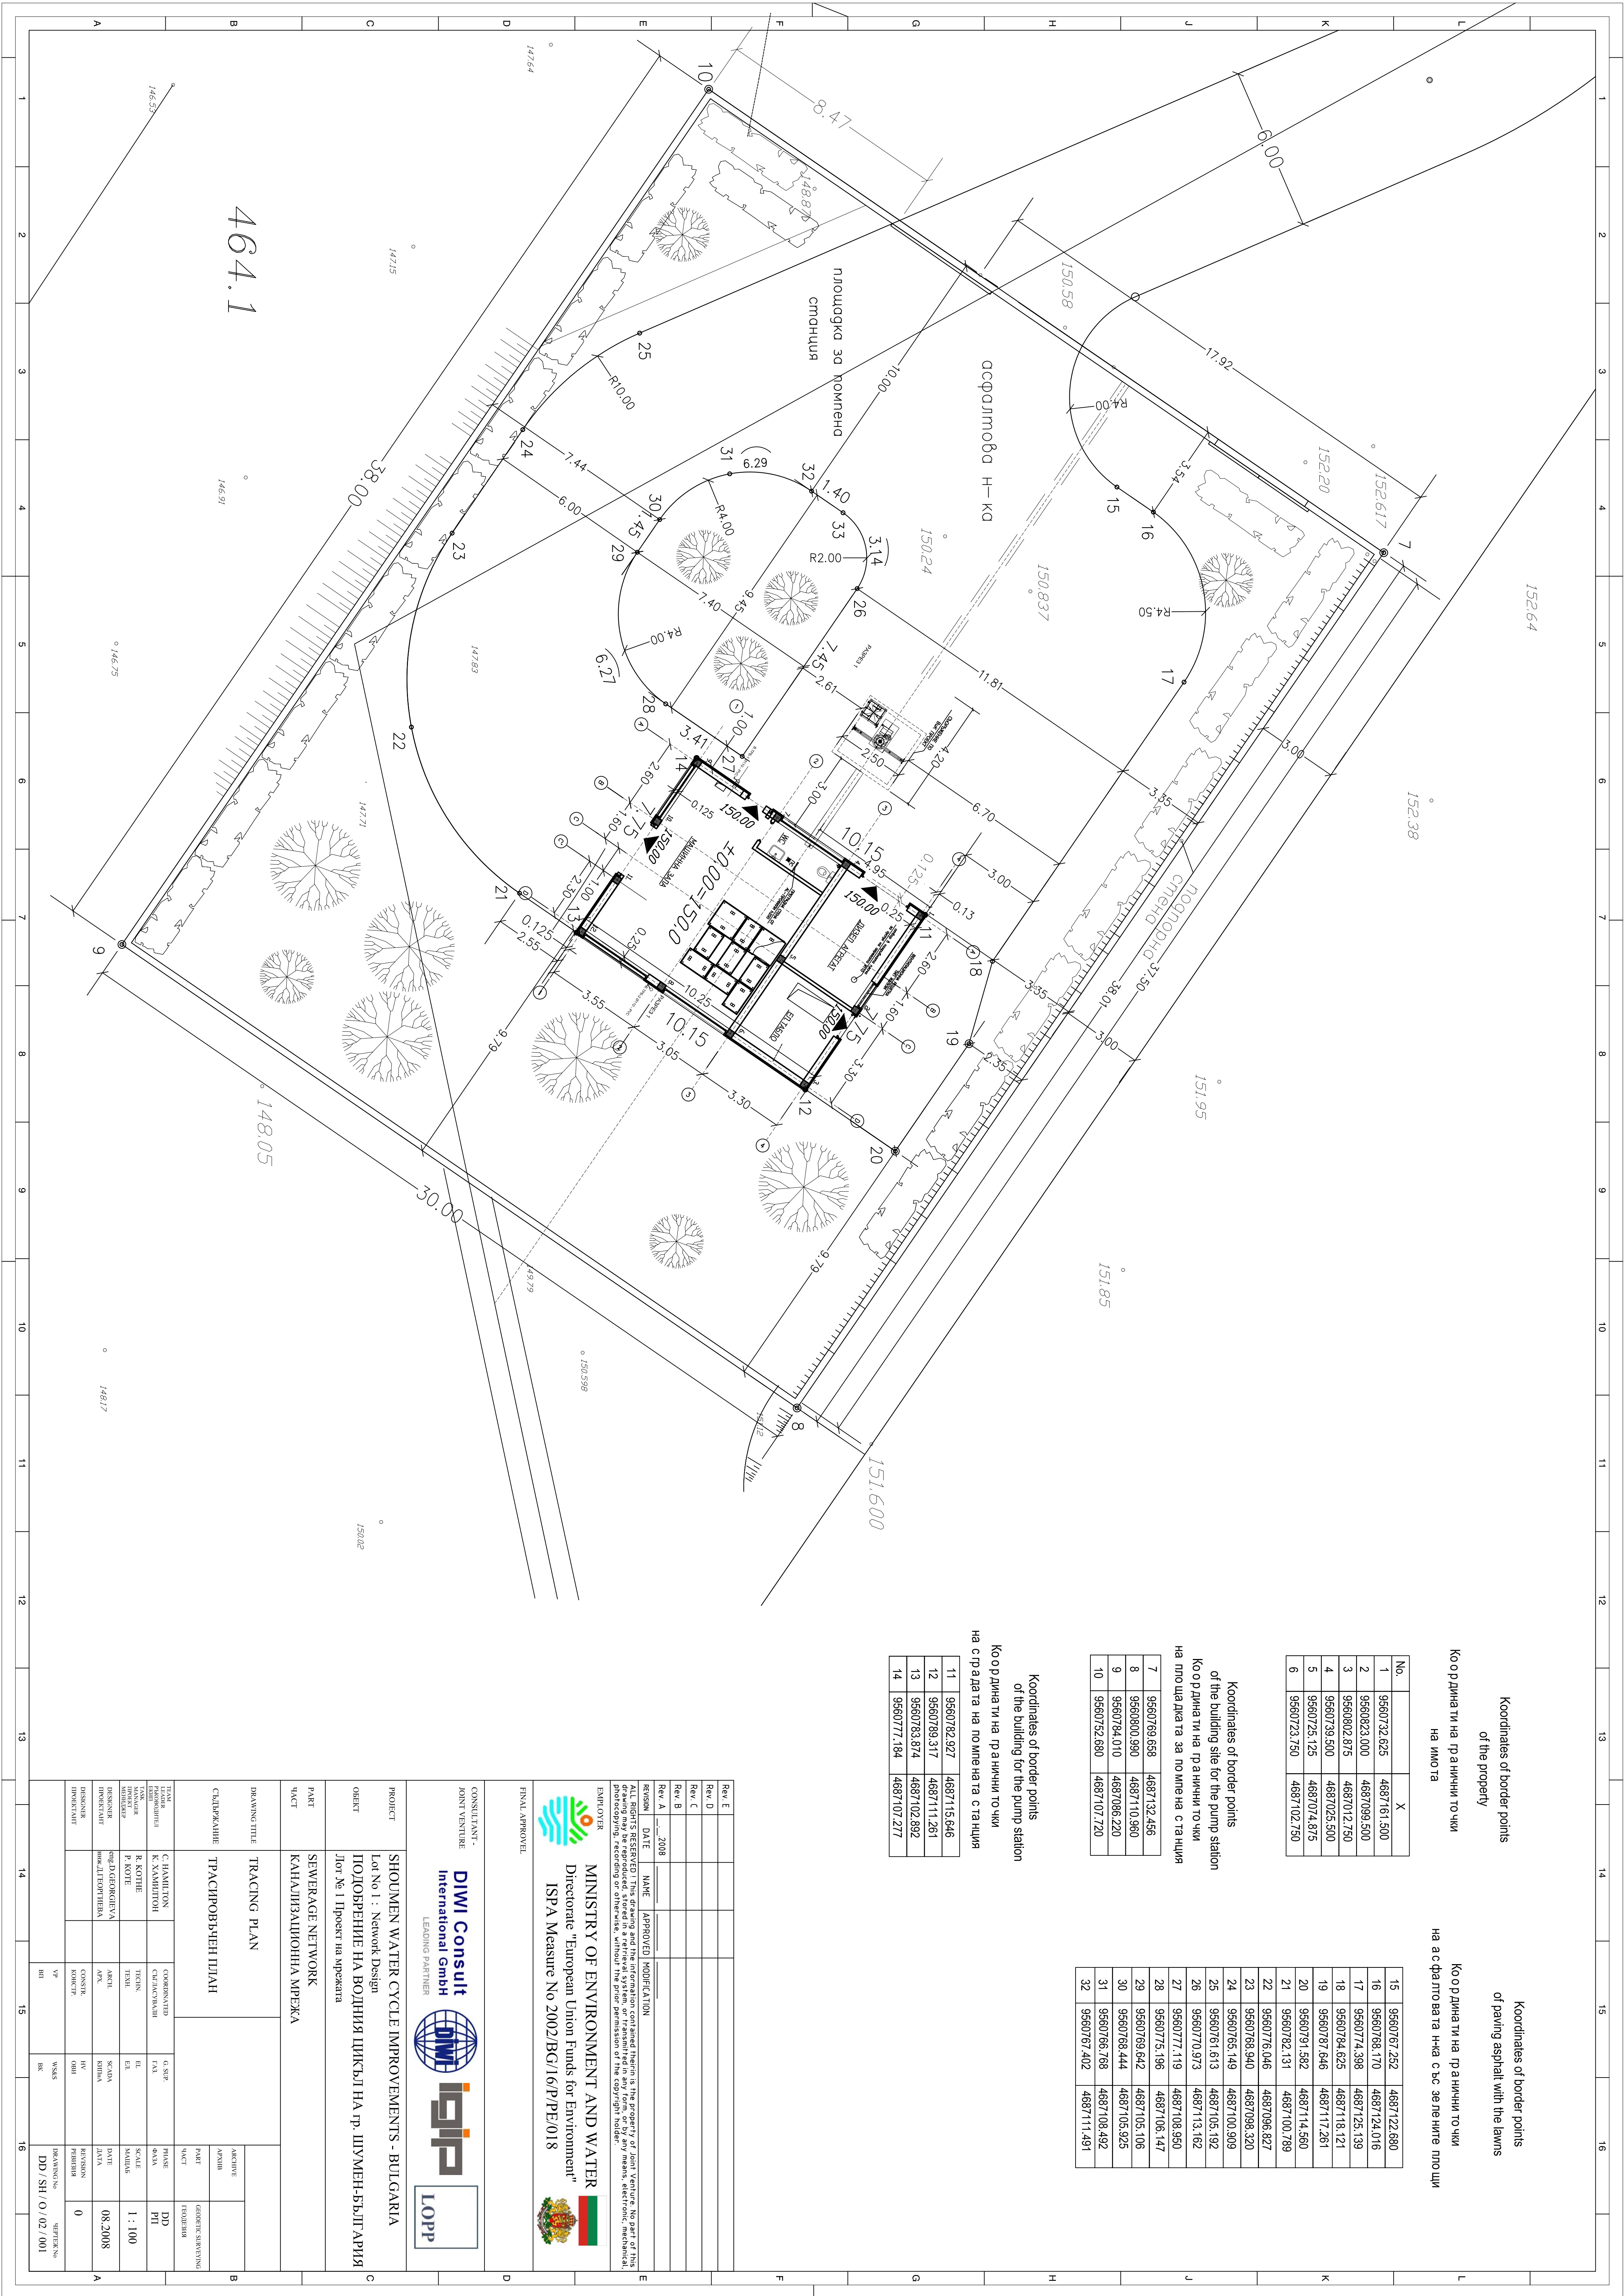

Koordinates of border points
of the property

Координати на гранични точки
на имота

No.	X	Y
1	9560732.625	4687161.500
2	9560823.000	4687099.500
3	9560802.875	4687012.750
4	9560739.500	4687025.500
5	9560725.125	4687074.875
6	9560723.750	4687102.750

Koordinates of border points

of the building site for the pump station

Координати на гранични точки
на площадката за помпена станица

7	9560769.658	4687132.456
8	9560800.990	4687110.960
9	9560784.010	4687086.220
10	9560752.680	4687107.720

Koordinates of border points
of the building for the pump station

Координати на гранични точки
на сградата на помпена станица

11	9560782.927	4687115.646
12	9560769.317	4687111.261
13	9560733.674	4687102.892
14	9560777.184	4687107.277

Koordinates of border points
of paving asphalt with the laws

Координати на гранични точки
на асфалтовата зона с зеленина

15	9560767.252	4687122.680
16	9560768.170	4687124.016
17	9560774.398	4687125.139
18	9560784.625	4687118.121
19	9560787.646	4687117.261
20	9560791.582	4687114.560
21	9560782.131	4687100.789
22	9560776.046	4687096.627
23	9560768.940	4687098.320
24	9560765.149	4687100.909
25	9560761.613	4687105.192
26	9560770.973	4687113.162
27	9560777.119	4687108.950
28	9560775.196	4687106.147
29	9560769.642	4687105.106
30	9560766.444	4687105.925
31	9560766.788	4687108.492
32	9560767.402	4687111.491

Rev. E
Rev. D
Rev. C
Rev. B
Rev. A

DATE
2008

NAME
APPROVED MODIFICATION

ALL RIGHTS RESERVED. This drawing and the information contained therein is the property of Joint Venture. No part of this drawing may be reproduced, stored in a retrieval system or transmitted in any form or by any means, electronic, mechanical, photocopying, recording or otherwise, without the prior permission of the copyright holder.

EMPLOYER
MINISTRY OF ENVIRONMENT AND WATER
Directorate "European Union Funds for Environment"
ISPA Measure No 2002/BG/16/P/PE/018

FINAL APPROVAL

CONSULTANT
JOINT VENTURE
DIWI Consult
International GmbH
LEADING PARTNER
DMT
ibip
LOPP

PROJECT	SHOUMEN WATER CYCLE IMPROVEMENTS - BULGARIA
OBJECT	ПОДОБРЕШЕНИЕ НА ВОДНИЯ ЦИКЪЛ НА ГР. ШУМЕН-БЪЛГАРИЯ Джот № 1 Проект на мрежата
PART	SEWERAGE NETWORK КАНАЛИЗАЦИОННА МРЕЖА
DRAWING TITLE	TRACING PLAN
SCALE	1 : 100
DATE	08.2008
DRAWING NO.	DD/SH/O/02/001