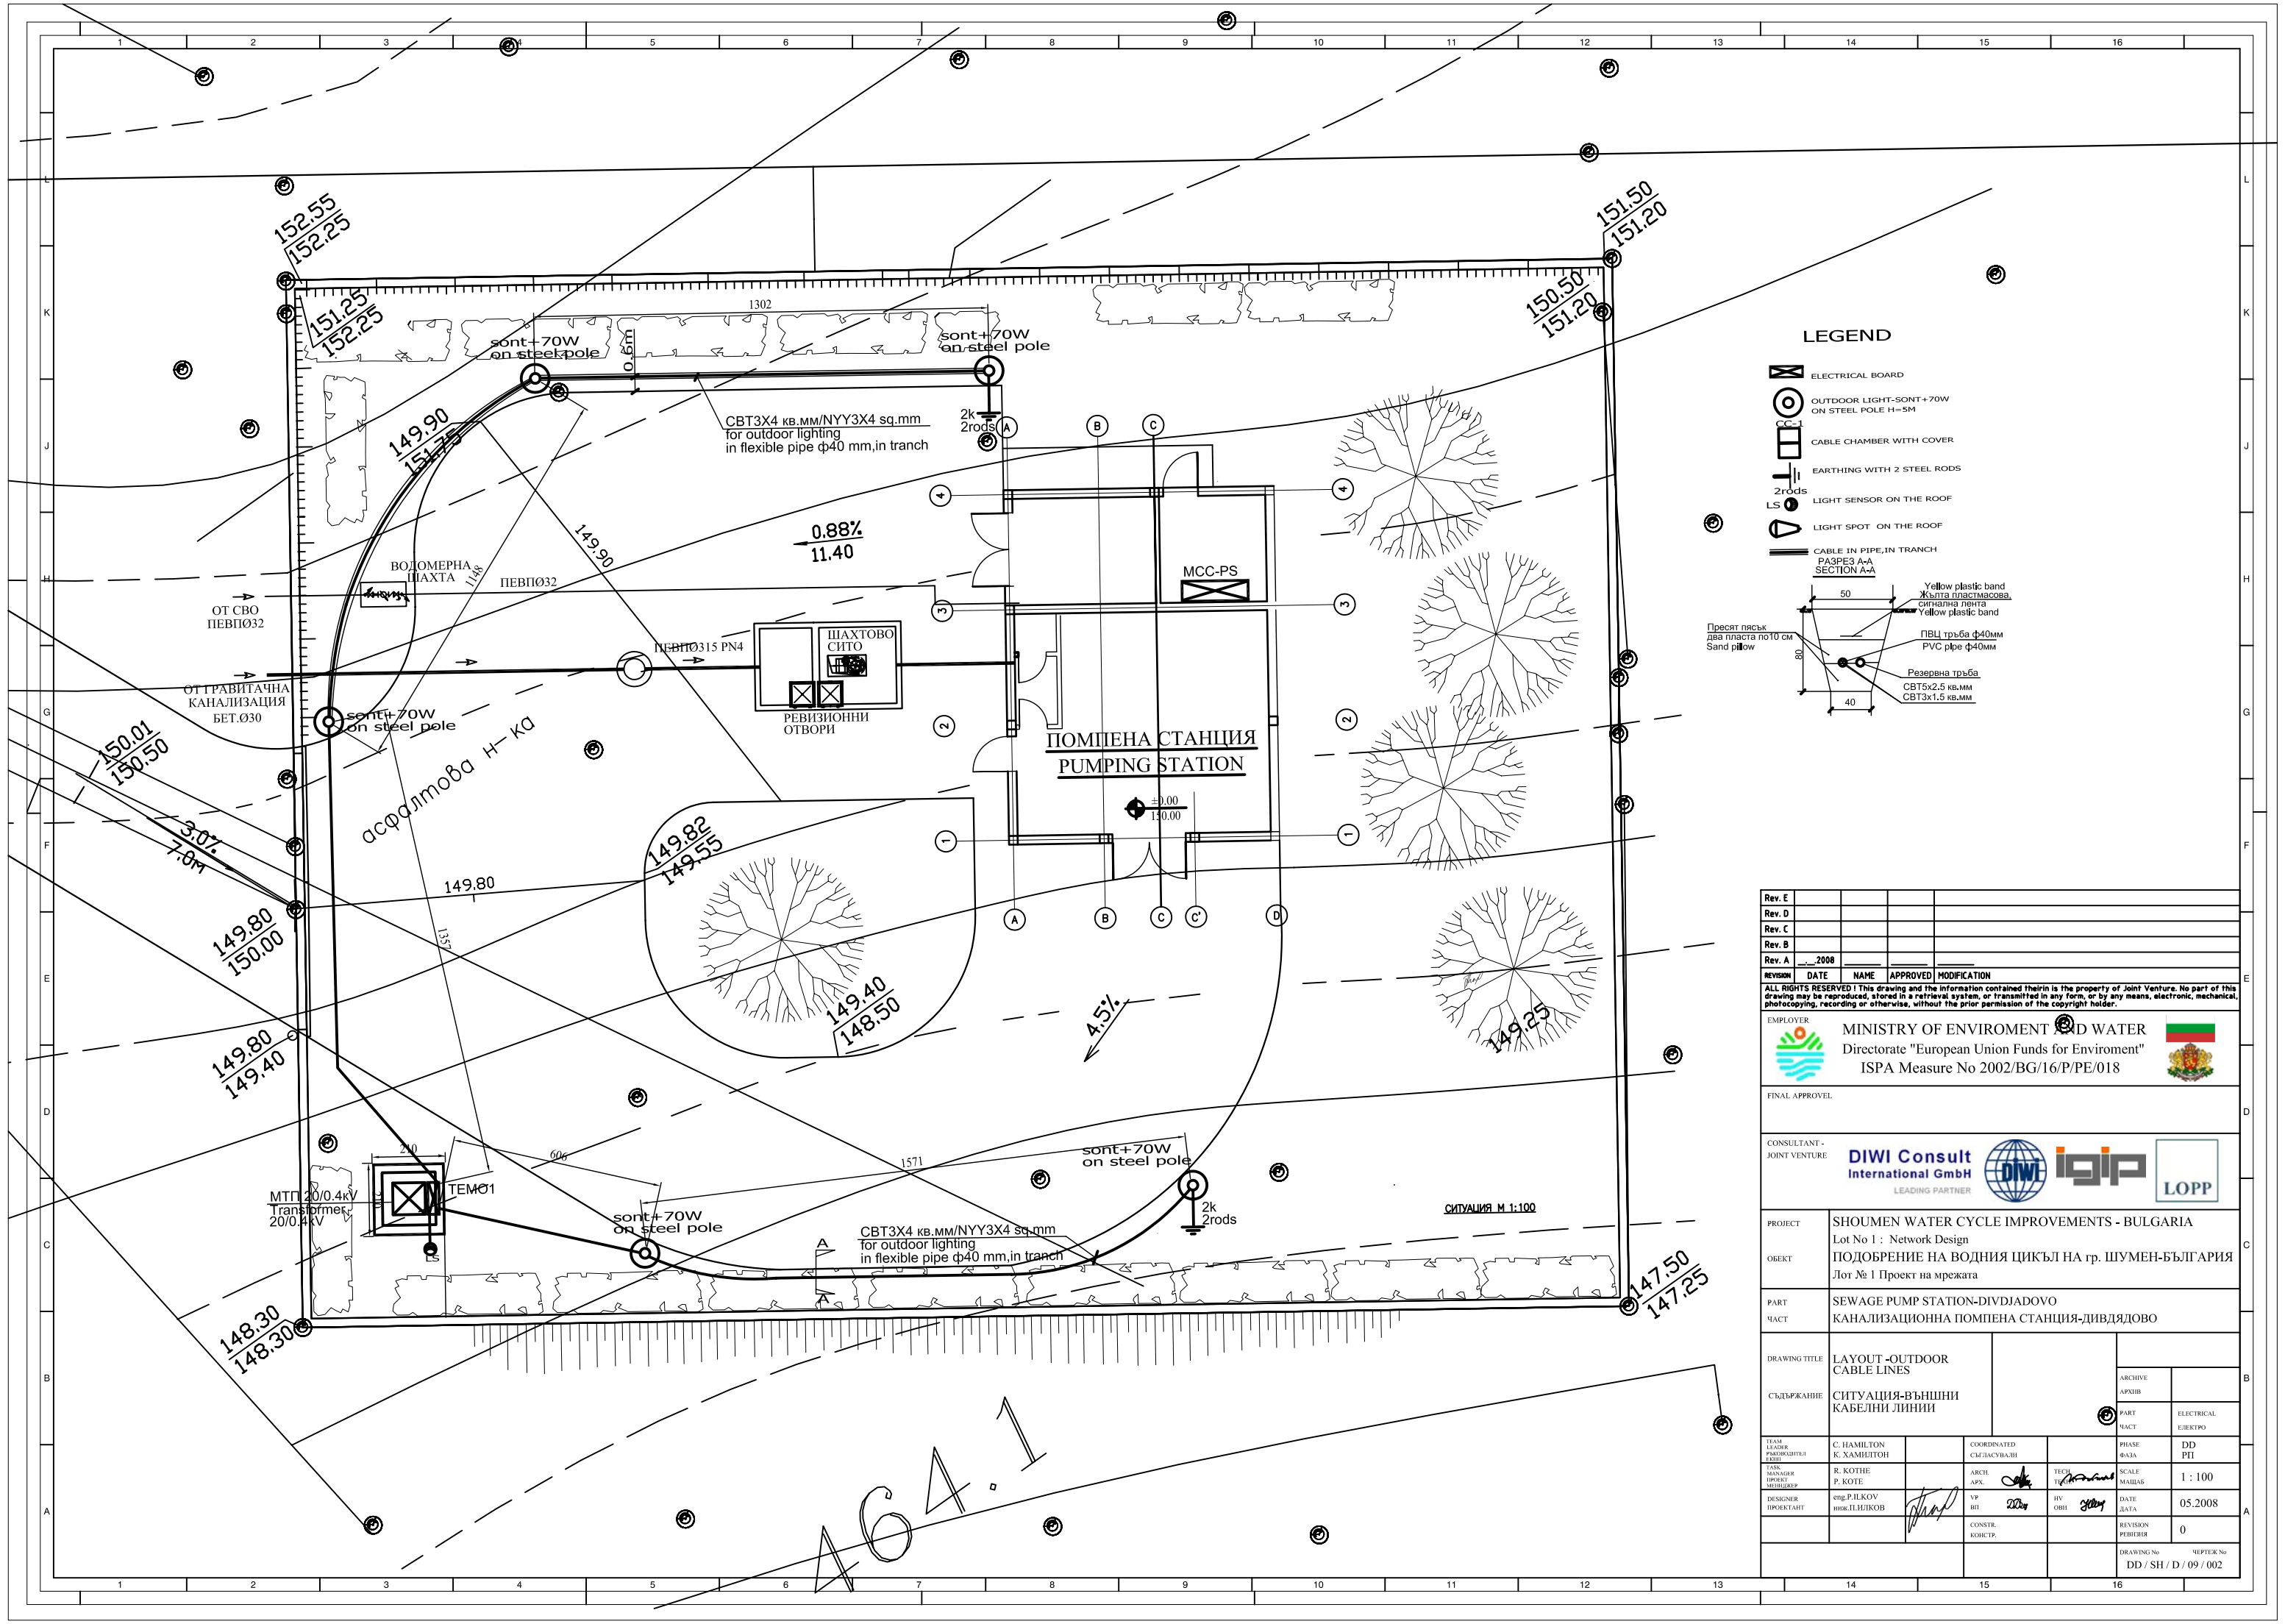

LEGEND

- ELECTRICAL BOARD
- OUTDOOR LIGHT-SONT+70W ON STEEL POLE H=5M
- CC-1 — CABLE CHAMBER WITH COVER
- 2rods — EARTHING WITH 2 STEEL RODS
- LS — LIGHT SENSOR ON THE ROOF
- LIGHT SPOT ON THE ROOF
- CABLE IN PIPE,IN TRANCH

РАЗРЕЗ A-A
SECTION A-A

Rev. E				
Rev. D				
Rev. C				
Rev. B				
Rev. A	__.__.2008	_____	_____	_____
REVISION	DATE	NAME	APPROVED	MODIFICATION

ALL RIGHTS RESERVED ! This drawing and the information contained theirin is the property of Joint Venture. No part of this drawing may be reproduced, stored in a retrieval system, or transmitted in any form, or by any means, electronic, mechanical, photocopying, recording or otherwise, without the prior permission of the copyright holder.

EMPLOYER
MINISTRY OF ENVIROMENT AND WATER
Directorate "European Union Funds for Enviroment"
ISPA Measure No 2002/BG/16/P/PE/018

FINAL APPROVEL

CONSULTANT - JOINT VENTURE
DIWI Consult International GmbH
LEADING PARTNER
IGIP
LOPP

PROJECT	SHOUMEN WATER CYCLE IMPROVEMENTS - BULGARIA Lot No 1 : Network Design
ОБЕКТ	ПОДОБРЕНИЕ НА ВОДНИЯ ЦИКЪЛ НА гр. ШУМЕН-БЪЛГАРИЯ Лот № 1 Проект на мрежата
PART ЧАСТ	SEWAGE PUMP STATION-DIVDJADOVO КАНАЛИЗАЦИОННА ПОМПЕНА СТАНЦИЯ-ДИВДЯДОВО
DRAWING TITLE СЪДЪРЖАНИЕ	LAYOUT -OUTDOOR CABLE LINES СИТУАЦИЯ-ВЪНШНИ КАБЕЛНИ ЛИНИИ

TEAM LEADER РЪКОВОДИТЕЛ ЕКИП	C. HAMILTON К. ХАМИЛТОН		COORDINATED СЪГЛАСУВАЛ		ARCHIVE АРХИВ	
TASK MANAGER ПРОЕКТ МЕНИДЖЪР	R. KOTHE Р. КОТЕ		ARCH. АРХ.	TECH. ТЕХН.	PART ЧАСТ	ELECTRICAL ЕЛЕКТРО
DESIGNER ПРОЕКТАНТ	eng.P.ILKOV инж.П.ИЛКОВ		VP ВП	HV ОВН	PHASE ФАЗА	DD РП
			CONSTR. КОНСТР.		SCALE МАЩАБ	1 : 100
					DATE ДАТА	05.2008
					REVISION РЕВИЗИЯ	0
					DRAWING No ЧЕРТЕЖ No	DD / SH / D / 09 / 002