
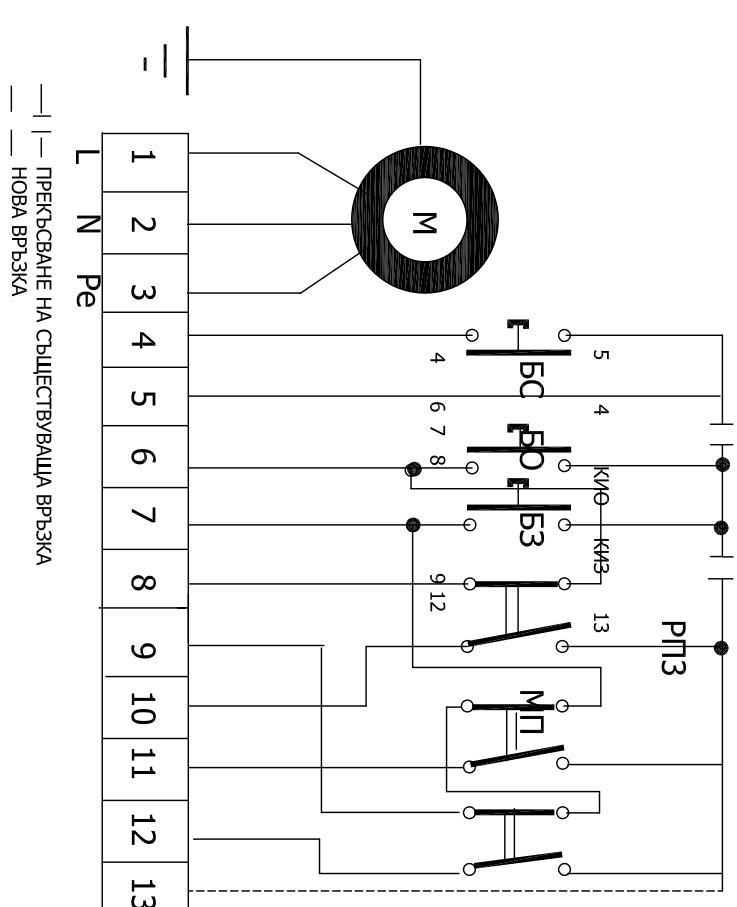


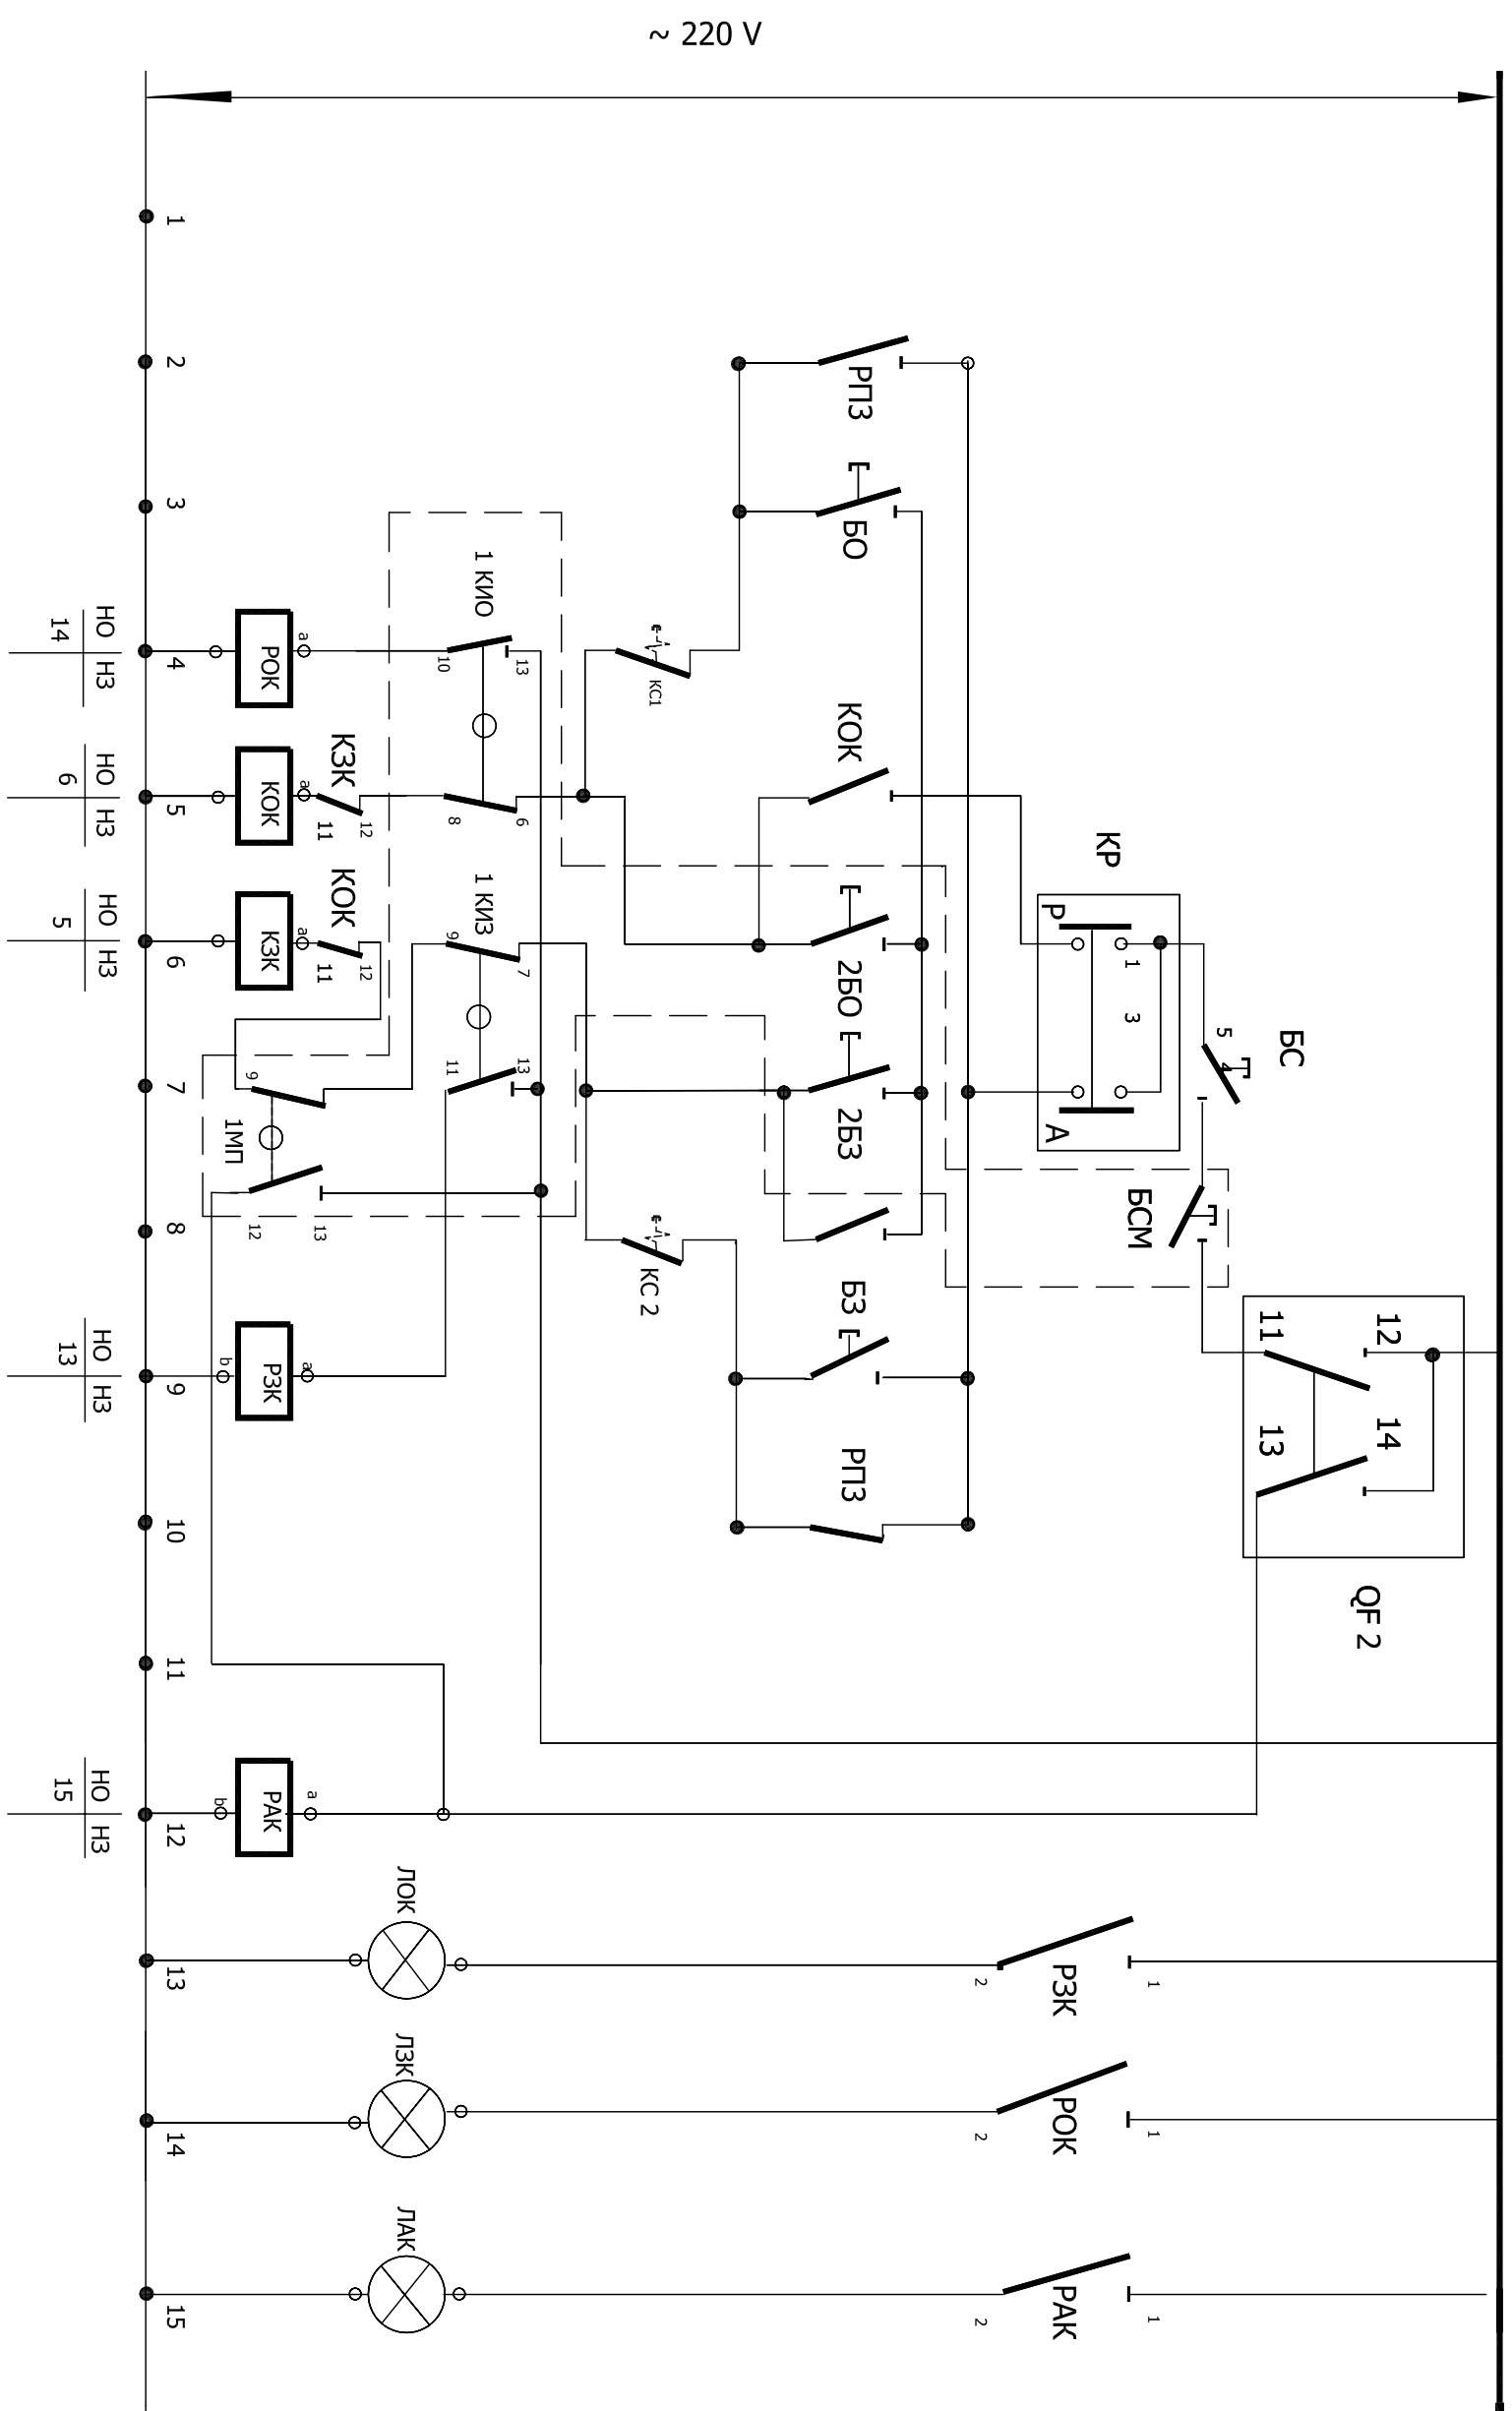

ПРИНЦИПНА СХЕМА ЗА УПРАВЛЕНИЕ НА ЕЛЕКТРО ПРИВОД КЪМ СПИРАТЕЛЕН КРАН

Rev. E			
Rev. D			
Rev. C			
Rev. B			
Rev. A	____, 2008	____	____
REVISION	DATE	NAME	APPROVED MODIFICATION

ALL RIGHTS RESERVED ! This drawing and the information contained therein is the property of Joint Venture. No part of this drawing may be reproduced, stored in a retrieval system, or transmitted in any form, or by any means, electronic, mechanical, photocopying, recording or otherwise, without the prior permission of the copyright holder.


EMPLOYER
MINISTRY OF ENVIRONMENT AND WATER
Directorate "European Union Funds for Environment"
ISPA Measure No 2002/BG/16/P/PE/018

FINAL APPROVAL

CONSULTANT - JOINT VENTURE	 DIWI Consult International GmbH LEADING PARTNER
PROJECT	SHOUMEN WATER CYCLE IMPROVEMENTS - BULGARIA Lot No 1 : Network Design ПОДОБРЕНИЕ НА ВОДНИЯ ЦИКЪЛ НА гр. ШУМЕН-БЪЛГАРИЯ Лот № 1 Проект на мрежата
OBJECT	
PART	SEWAGE PUMP STATION - DIVYADOVO
ЧАСТ	КАНАЛИЗАЦИОННА ПОМПЕНА СТАНЦИЯ - ДИВЯДОВО

DRAWING TITLE	PRINCIPAL SCHEME AUTOMATIC CONTROL OF STOP VALVE	ARCHIVE	
DESIGNER	eng. P.L.KOV	DATE	11.2008
ПРОЕКТАНТ	инж.П.ЛИКОВ	REVISION	0
		REVISION	
		FEEDBACK	
		DRAWING NO.	DD/SH/D/09/011A
		CHECK NO.	