


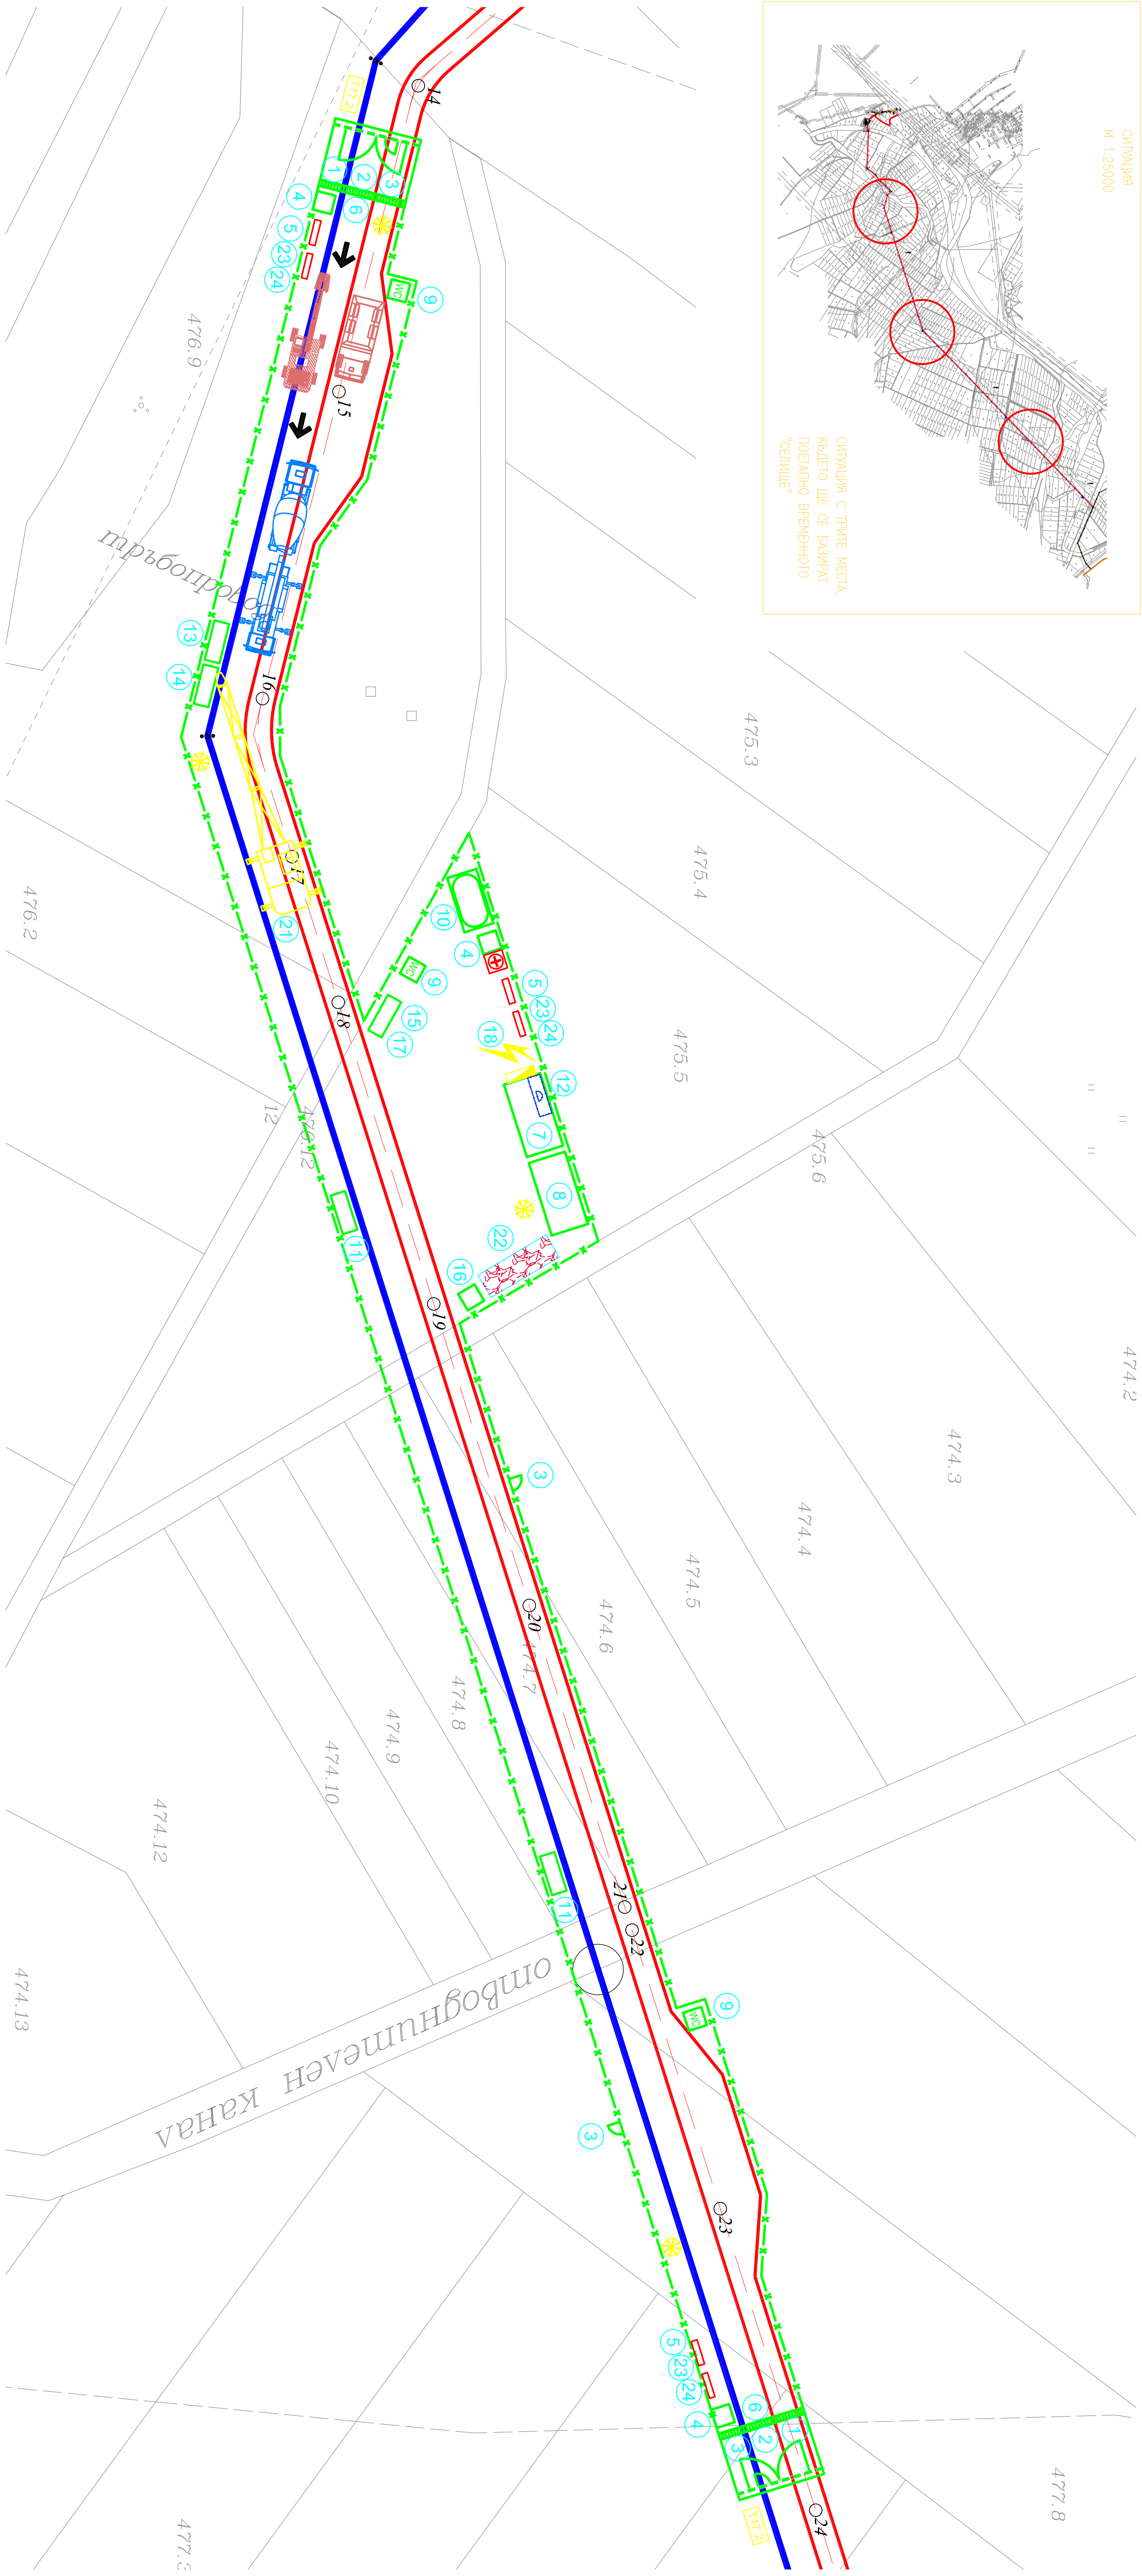

REQUIREMENTS DURING CONSTRUCTION

- 1.The site should be enclosed with a thick fence
- 2.The construction of the project should start only after the certification of the surface and underground communications.
- 3.The operator of the crane and the person responsible for work safety on the site should create instructions for safety, according to the current regulations.
- 4.The maximum weight of the lifted elements shouldn't exceed the load capacity of the crane according to the crane's technical specifications.
- 5.Usage of the crane is forbidden when the wind speed is higher than 10m/s or the value given the crane's passport.
- 6.The rules for hanging and movement of the loads, according Chapter 3, Clause 7 of the Regulation for work safety during loading and unloading works and also the requirements of Regulation NS1 should be obeyed strictly.
- 7.There should be a person, on the site, appointed to coordinate constantly the work done with the construction machines and the load carrying vehicles on the construction site and also during entering and exiting it.

ИЗПОЛВАНИЯ ПО ВРЕМЕ НА СТРОИТЕЛСТВОТО

- 1.Спроект следва да се осъществи с пълна осведоменост на местни власти, височина 2 м.
- 2.Спроектното следва да се извърши след извършване на изследвания и подземни комуникации.
- 3.Машиниста на крана и отговорника по безопасност на труда на строежа следва да изработят указания по безопасност, съгласно действащите нормативни документи.
- 4.Максималното тегло на издигнатия товар не трябва да превишава работоспособността на крана, съгласно доведените технически параметри на крана.
- 5.Работата с крана се забранява при скорост на вятъра по-голяма от 10 m/s или посочената в паспорта на крана.
- 6.Предишното за осъждане и подобряне на работата, съгласно Глава 3, чл.7 на Подзакон за безопасност на труда при подобряне-разнобавни работи както и изследването на Нарежда 31 следва да се спазват стриктно.
- 7.На строежа следва да се назначи човек който да координира постоянно работата на строителната механизация и подобряните работи.

УПОДЪВНИ ОБОЗНАЧЕНИЯ:

SYMBOLS:

ОТГРАДА



ПОСОБА НА ДВИЖЕНИЕ НА СТР. МЕХАНИЗАЦИЯ
DIRECTION FOR THE MOVEMENT OF THE CONSTR. MECHANIZATION
МЕСТО ЗА ПАРКИРАНЕ НА СТРОИТЕЛНАТА МЕХАНИЗАЦИЯ
PARKING SPACE FOR THE CONSTRUCTION MECHANIZATION

KEY:

- 1.ENTRANCE AND EXIT DOOR WITH A LOCK
- 2.CLEANING GROUND FOR THE CONSTRUCTION MECHANIZATION WITH A DITCH
- 3.CONSTRUCTION SITE PERSONNEL DOOR
- 4.SECURITY OF THE CONSTRUCTION SITE
- 5.SIGN ACCORDING TO CLAUSE 13 OF REGULATION N2 AND CLAUSE 167.2 FROM "Z.U.T."
- 6.BARRIER
- 7.OWNER'S OFFICE-CARAVAN - 1 OFFICE FOR THE TECHNICAL MANAGER, FOR THE COORDINATOR OF THE CONSTRUCTION AND FOR THE CONSTRUCTION SUPERVISOR
- 8.CHANGING ROOM - 1
- 9.TOILET-CHEMICAL
- 10.SINK-WATER-CARRIER TRUCK
- 11.STORAGE FOR WATER PRES
- 12.FIRE PRECAUTION BOARD WITH SIGNS ACCORDING RES
- 13.FRAMEWORK STORAGE
- 14 STEEL REINFORCEMENT BARS STORAGE
- 15.CLOSED STORE OF THE CONSTRUCTION COMPANY
- 16.CONTAINER FOR CONSTRUCTION WASTE
- 17.STORE OF THE CONTRACTOR INCLUDING A VENTILATED ROOM - CARAVAN
- 18.TEMPORARY ELECTRIC SUPPLY, OIL-ELECTRIC ENGINE
- 19 CONCRETE PUMP SCHEMING
- 20.DUMP-TRUCK
- 21.TRUCK-CRANE
- 22.PARKING SPACE FOR THE CONSTRUCTION MECHANIZATION
- 23.SIGN WITH TELEPHONE NUMBERS OF EMERGENCY, FIRE-BRIGADE
- 24.SIGN "WEARING OF HELMETS IS A MUST"

LEGENDA:

- 1.ПОДХОД, ИЗХОД СЪС ЗАКЛЮЧВАЩИ СЕ ВРАТА
- 2.ПОЧИСТКА ЗА ПОЧИСТВАНЕ НА СТР. МЕХАНИЗАЦИЯ С КАНАВКА
- 3.ВРАТА ЗА ПЕРСОНАЛА НА ОБЕКТА
- 4.ОГРАДА НА ОБЕКТА
- 5.ТАБЕЛА СЪГЛАСНО ЧЛ.13 ОТ НАРЕДБА №2 И ЧЛ.167 АП.2 ОТ ЗУТ
- 6.БАРЬЕРА
- 7.КАНЦЕЛМАРЪН-ОФИС - 1 БРОЙ ЗА ТЕХНИЧЕСКИ РЪКОВОДИТЕЛ, КООРДИНАТОР В СТРОИТЕЛСТВОТО И СТРОИТЕЛЕН НАДЗОР
- 8.ОБЛЕКАЛНИ И СПОДИВА - 1 БРОЙ
- 9.ТОАЛЕТНА - ХИМИЧЕСКА
- 10.МИЙНИ - ВОДНОСНА
- 11.СКОПД ТРЪБИ
- 12.ПРОТИВОПОЖАРНО ТАБЕЛО С ТАБЕЛИ ПО ПАС
- 13.СКОПД ЗА КОРАК
- 14.СКОПД ЗА АРМИРОВА
- 15.ЗАКРЪП СКОПД НА СТРОИТЕЛ - ОФИС
- 16.КОНТЕЙНЕР ЗА СТРОИТЕЛНИ ОТПАДЪЦИ
- 17.СКОПД НА СТРОИТЕЛ СЪС ЗАВЪРШЕНО ПРОВЕТРЯВНО ПОМЕЩЕНИЕ
- 18.ВРЕМЕННО ЕЛ. ЗАХРАНВАНЕ СЪС РАЗРЕШЕНИЕ ОТ ЕНЕРГОСНАБДВАНЕ ИЛИ ДИЗЕЛНАГЕНЕРАТ
- 19.БЕЛОНПОМА SCHEMING
- 20.БЕЛОНОВОЗ
- 21.АВТОКРАН ТРЪБОПОЛАД
- 22.МЕСТО ЗА ПАРКИРАНЕ НА СТР. МЕХАНИЗАЦИЯ
- 23.ТАБЕЛА С ТЕЛЕФОННИ НОМЕРА НА ВЪРХА, ПОМОЩ И ПОЖАРНА
- 24.ТАБЕЛА "ЗАДЪЛЖИТЕЛНО НОСЕНЕТО НА ПРЕДПАЗНА КАКЪК"

Rev. E					
Rev. D					
Rev. C					
Rev. B					
Rev. A	2008	NAME	APPROVED	MODIFICATION	
ALL RIGHTS RESERVED. This drawing and the information contained therein is the property of Joint Venture, no part of this drawing may be reproduced, stored in a retrieval system, or transmitted in any form or by any means, electronic, mechanical, photocopying, recording or otherwise, without the prior permission of the copyright holder.					
EXPIRATION DATE					
REGION					
DATE					
NAME					
APPROVED					
DATE					
NAME					
APPROVED					
