


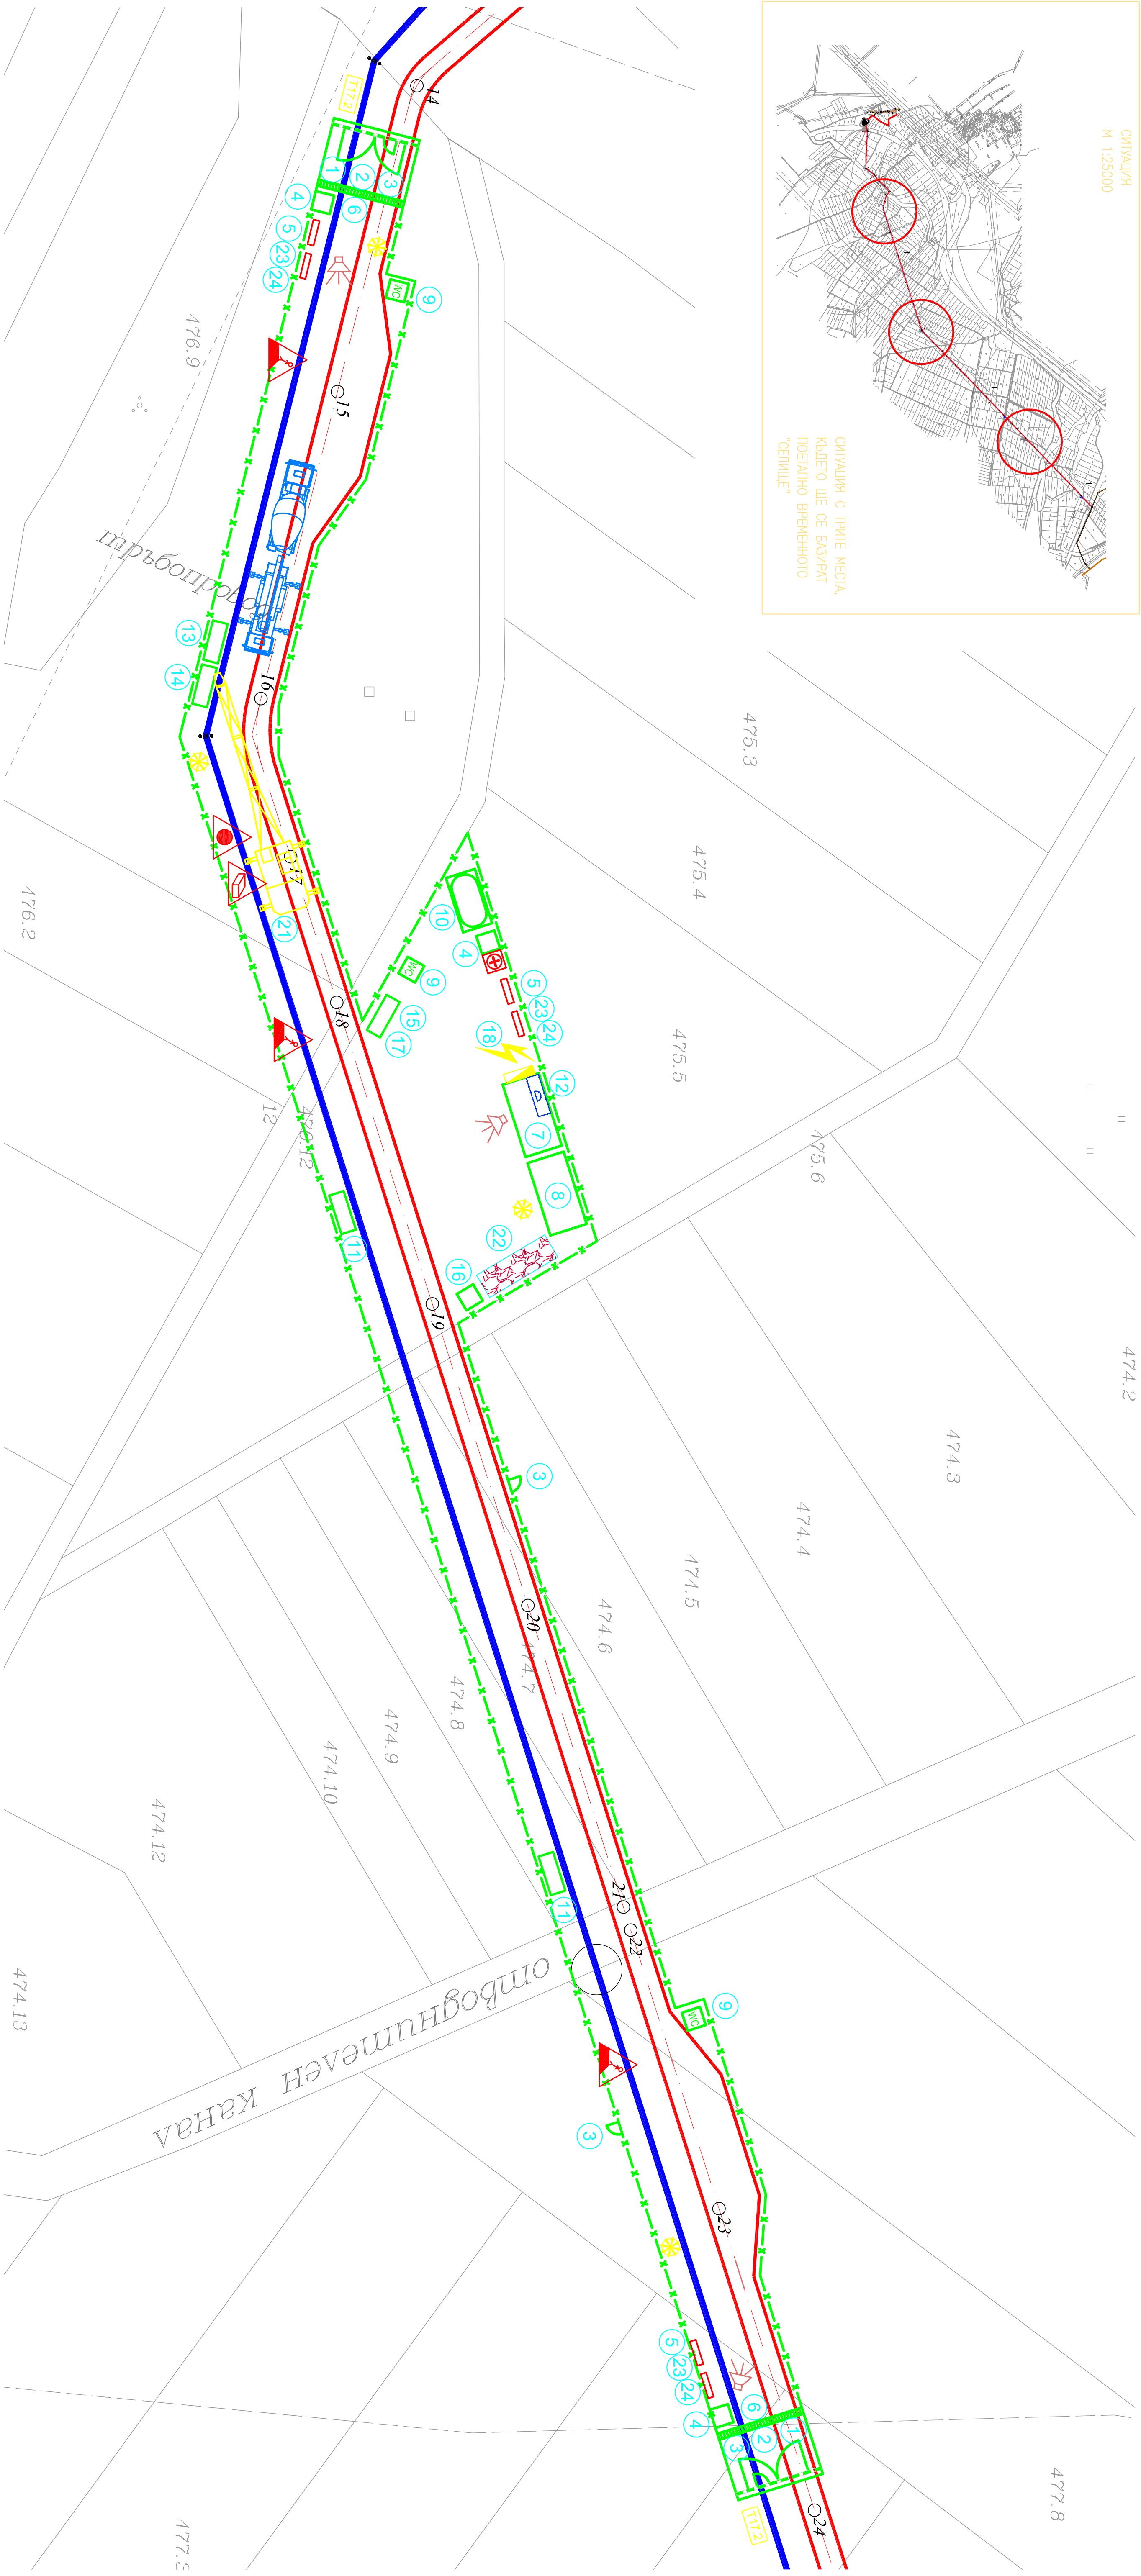

ОБЩА НА МЕСТАТА СЪС СПЕЦИФИЧЕН РИСК
SCHEME OF THE AREAS WITH SPECIFIC RISKS

1. Местата със специфични рискове са отнесени в механизмите част. Общата го се описва в съответния текст на рискове.
1. The areas associated with specific risks are described in the text part of the project.
2. Местата със специфични рискове са отнесени в механизмите част на рискове, по които на изход, при работата с механизмите.
2. The current scheme trends dangers during working at depth and when working with mechanization.
3. При работата с изход го се описва в съответния текст на рискове.
3. There should be provided permanently fixed to the roof ladders when working on the excavation.

- СЪРЪВАНЕ НА ЗЕМНИ МАСИ — (ПО КОНТУРА НА ИЗКОПА)
- ПАДАНЕ ОТ ВИСОЧИНА —

- ПАДАНЕ НА ОКАЧЕНИ ТОВАРИ — (В ЗОНАТА НА КРАЧА)
- ПАДАНЕ ПРЕДМЕТИ —

- ОБСЛУЖИВАЩА МЕХАНИЗАЦИЯ — (ПО ВРЕМЕНИ ПЪТИЩА)

- ВИСОКО НАПРЕЖЕНИЕ —

ХОЛОВОИ ОБОЗНАЧЕНИЯ:
SYMBOLS:

— — — — —
ОТРАДА
FENCE

→ ПОСОКА НА ДВИЖЕНИЕ НА СТР. МЕХАНИЗАЦИЯ
DIRECTION FOR THE MOVEMENT OF THE CONSTR. MECHANIZATION

→ МЯСТО ЗА ПАРКИРАНЕ НА СТРОИТЕЛНА МЕХАНИЗАЦИЯ
PARKING SPACE FOR THE CONSTRUCTION MECHANIZATION

КЕ:

1. ENTRANCE AND EXIT DOOR WITH A LOCK
2. CLEANING GROUND FOR THE CONSTRUCTION MECHANIZATION WITH A DITCH
3. CONSTRUCTION SITE PERSONNEL DOOR
4. SECURITY OF THE CONSTRUCTION SITE
5. SIGN ACCORDING TO CLAUSE 13 OF REGULATION N2 AND CLAUSE 167.2 FROM "Z.U.T."
6. BARRIER
7. CLERKS' OFFICE-CARAVAN — 1 OFFICE FOR THE TECHNICAL MANAGER, FOR THE COORDINATOR OF THE CONSTRUCTION AND FOR THE CONSTRUCTION SUPERVISOR
8. CHANGING ROOM — 1
9. TOILET-CHEMICAL
10. SINK-WATER-CARRIER TRUCK
11. STORAGE FOR WATER PIPES
12. FIRE PRECAUTION BOARD WITH SIGNS ACCORDING RES
13. FRAMEWORK STORAGE
14. STEEL REINFORCEMENT BARS STORAGE
15. CLOSED STORE OF THE CONSTRUCTION COMPANY
16. CONTAINER FOR CONSTRUCTION WASTE
17. STORE OF THE CONTRACTOR INCLUDING A VENTILATED ROOM — CARAVAN
18. TEMPORARY ELECTRIC SUPPLY, OIL-ELECTRIC ENGINE
19. CONCRETE PUMP SCHEMING
20. DUMP-TRUCK
21. TRUCK-CRANE
22. PARKING SPACE FOR THE CONSTRUCTION MECHANIZATION
23. SIGN WITH TELEPHONE NUMBERS OF EMERGENCY, FIRE-BRIGADE
24. SIGN "WEARING OF HELMETS IS A MUST"

ЛЕГЕНДА:

1. ПОДХОД, ИЗХОД СЪС ЗАКЛЮЧВАЩА СЕ ВРАТА
2. ПОДХОД ЗА ПОЧИСТВАНЕ НА СТР. МЕХАНИЗАЦИЯ С КАНАВА
3. ВРАТА ЗА ПЕРСОНАЛА НА ОБЕКТА
4. ОГРАДА НА ОБЕКТА
5. ТАБЕЛА ОБЩОНО ЧЛ.13 ОТ НАРЕДБА N2 И ЧЛ.167 АП.2 ОТ ЗУТ
6. БАРИЕРА
7. КАЧЕЛНИК-ОФИС — 1 БРОЙ ЗА ТЕХНИЧЕСКИ РЪКОВОДИТЕЛ, КООРДИНАТОР В СТРОИТЕЛНОТО И СТРОИТЕЛНО НАДЗОР
8. ОБЛЕКАЩА И СТОПОВА — 1 БРОЙ
9. ТОВАЛЕНА — ХИМИЧЕСКА
10. МИСКИА — ВОДОПОСОСА
11. СКАЛД ТРЪБНИ
12. ПРОТИВОПОЖАРНО ТАБЛО С ТАБЕЛИ ПО ПАС
13. СКАЛД ЗА КОРАК
14. СКАЛД ЗА АРМИРОВА
15. ЗАКРЪП СКАЛД НА СТРОИТЕЛ — ОФИС
16. КОНТЕЙНЕР ЗА СТРОИТЕЛНИ ОТПАДКИ
17. СКАЛД НА СТРОИТЕЛ СЪС ЗАВЪРШЕНО ПРОВЕРКА ПОМЕЩЕНИЕ
18. ВРЕМЕННО ЕП. ЗАКРАЧВАНЕ СЪС РАЗРЕШЕНИЕ ОТ ЕНЕРГОСНАБДВАНЕ ИЛИ ДИЗЕЛНАРЕГАТ
19. БЕТОНОПЛАТ ССМЪНИ
20. БЕТОНОБОЗ
21. АВТОКАРЕН ТРЪБОПОДАЧ
22. МЯСТО ЗА ПАРКИРАНЕ НА СТР. МЕХАНИЗАЦИЯ
23. ТАБЕЛА С ТЕЛЕФОННИ НОМЕРА НА ВЪРХА, ПОМОЩ И ПОЖАРНА
24. ТАБЕЛА: "ЗАДЪЛЖИТЕЛНО НОСЕНЕТО НА ПРЕДПАЗНИ КАПКИ"
- ВЪВЕДЕНИЕ НА ВЪНШНИ ПЛАТ СТРОИ ЗАКРАЧВАНЕ

Rev. E					
Rev. D					
Rev. C					
Rev. B					
Rev. A	2008				
REGION	DATE	NAME	APPROVED	MODIFICATION	
ALL RIGHTS RESERVED! The drawing and the information contained therein is the property of Joint Venture and no part of this drawing may be reproduced or transmitted in any form or by any means electronic or mechanical, including photocopying, recording or otherwise, without the prior permission of the copyright holder.					
EXPIRATION					
MINISTRY OF ENVIRONMENT AND WATER					
Directorate "European Union Funds for Environment"					
ISPA Measure No 2002/BG/16/PE/PE/018					
FINAL APPROVAL					

CONSULTANT -		JOINT VENTURE	
DIMI Consult		International GmbH	
LEADING PARTNER		LEADING PARTNER	
PROJECT		SHOUMEN WATER SUPPLY IMPROVEMENTS - BULGARIA	
OBJECT		Lot No 1: Network Design	
PART		Lot No 1: Project for the network	
SEWERAGE NETWORK		SEWERAGE NETWORK	
GENERAL TITLE		PRESSURE PRELINE	
GENERAL CONSTRUCTION LAYOUT WITH		SCHEMATIC ACCORDING TO REGULATION 2004	
CLIENTS		TJAS KASATEL	
GENERAL TITLE		SCHEMATIC ACCORDING TO REGULATION 2004	
CLIENTS		TJAS KASATEL	
GENERAL TITLE		SCHEMATIC ACCORDING TO REGULATION 2004	
CLIENTS		TJAS KASATEL	