


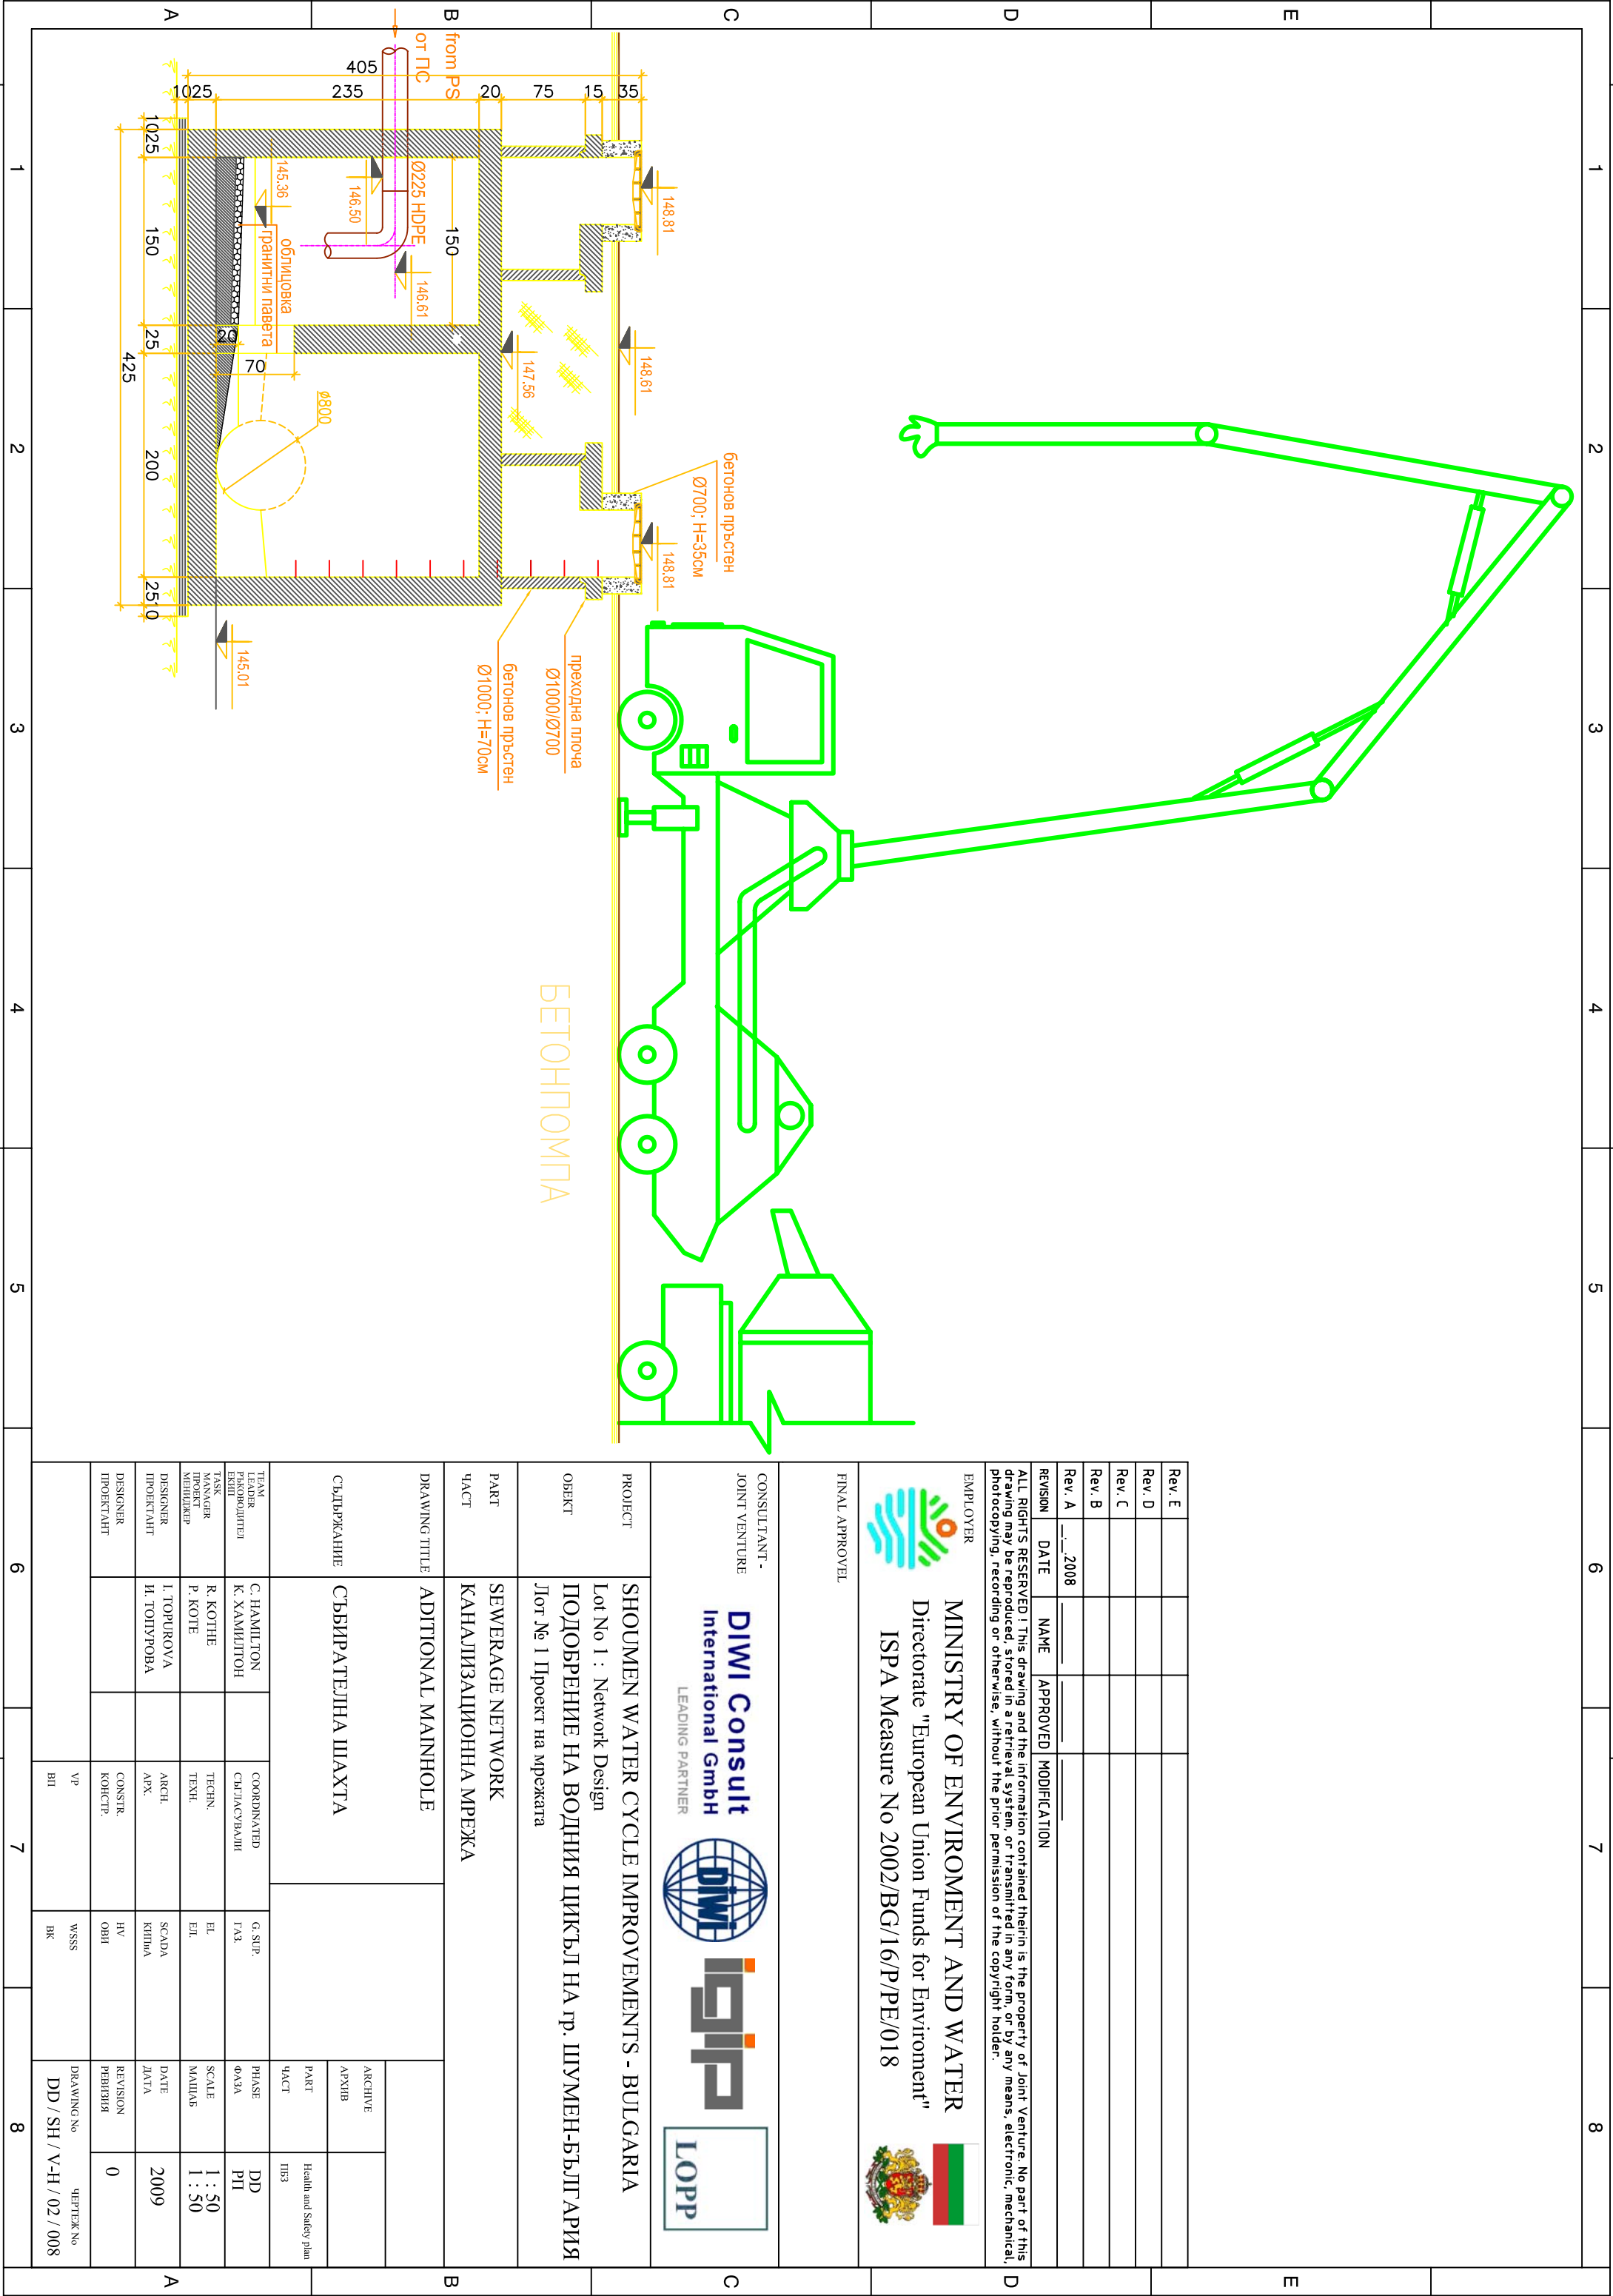

|          |      |      |          |              |
|----------|------|------|----------|--------------|
| Rev. E   |      |      |          |              |
| Rev. D   |      |      |          |              |
| Rev. C   |      |      |          |              |
| Rev. B   |      |      |          |              |
| Rev. A   | 2008 |      |          |              |
| REVISION | DATE | NAME | APPROVED | MODIFICATION |

ALL RIGHTS RESERVED ! This drawing and the information contained therein is the property of Joint Venture. No part of this drawing may be reproduced, stored in a retrieval system, or transmitted in any form, or by any means, electronic, mechanical, photocopying, recording or otherwise, without the prior permission of the copyright holder.

EMPLOYER

MINISTRY OF ENVIRONMENT AND WATER

Directorate "European Union Funds for Environment"

ISPA Measure No 2002/BG/16/P/PE/018

FINAL APPROVAL

CONSULTANT - JOINT VENTURE

DIWI Consult

International GmbH

LEADING PARTNER

|         |   |
|---------|---|
| PROJECT | SHOUMEN WATER CYCLE IMPROVEMENTS - BULGARIA                                                                |
| OBJECT  | Lot No 1 : Network Design<br>ПОДОБРЕНИЕ НА ВОДНИЯ ЦИКЪЛ НА гр. ШУМЕН-БЪЛГАРИЯ<br>Лот № 1 Проект на мрежата |

|      |                      |
|------|----------------------|
| PART | SEWERAGE NETWORK     |
| ЧАСТ | КАНАЛИЗАЦИОННА МРЕЖА |

|                                   |                    |  |                   |               |                       |                          |  |  |  |
|-----------------------------------|--------------------|--|-------------------|---------------|-----------------------|--------------------------|--|--|--|
| DRAWING TITLE                     | ADITIONAL MAINHOLE |  |                   |               |                       |                          |  |  |  |
| СЪДЪРЖАНИЕ                        | СЪБИРАТЕЛНА ШАХТА  |  |                   |               |                       |                          |  |  |  |
| TEAM LEADER / РУКОВОДИТЕЛ / EXEID | C. HAMILTON        |  | COORDINATED       | G. SUP        | PHASE                 | DD                       |  |  |  |
| TASK MANAGER / ПРОЕКТ МЕНЕДЖЕР    | R. KOTHE           |  | TECHN. / ТЕХН.    | EL            | SCALE                 | 1 : 50                   |  |  |  |
| DESIGNER / ПРОЕКТАНТ              | I. TOPUROVA        |  | ARCH. / АРХ.      | SCADA / КИПНА | DATE / ДАТА           | 2009                     |  |  |  |
| DESIGNER / ПРОЕКТАНТ              |                    |  | CONSTR. / КОНСТР. | HV            | REVISION / РЕВИЗИЯ    | 0                        |  |  |  |
|                                   |                    |  | VP / ВИ           | WSSS / БК     | DRAWING No / ЧЕРТЕЖ № | DD / SH / V-H / 02 / 008 |  |  |  |