




Rev E			
Rev D			
Rev C			
Rev B			
Rev A	_____ 2008		
Section	DATE	NAME	DESCRIPTION

REVISION	DATE	APPROVED	DESCRIPTION
ALL RIGHTS RESERVED. This drawing and the information contained therein is the property of Joint Venture. No part of this drawing may be reproduced, stored in a retrieval system, or transmitted in any form, or by any means, electronic, mechanical, photocopying, recording, or by any information storage and retrieval system, without the prior written permission of the Joint Venture.			

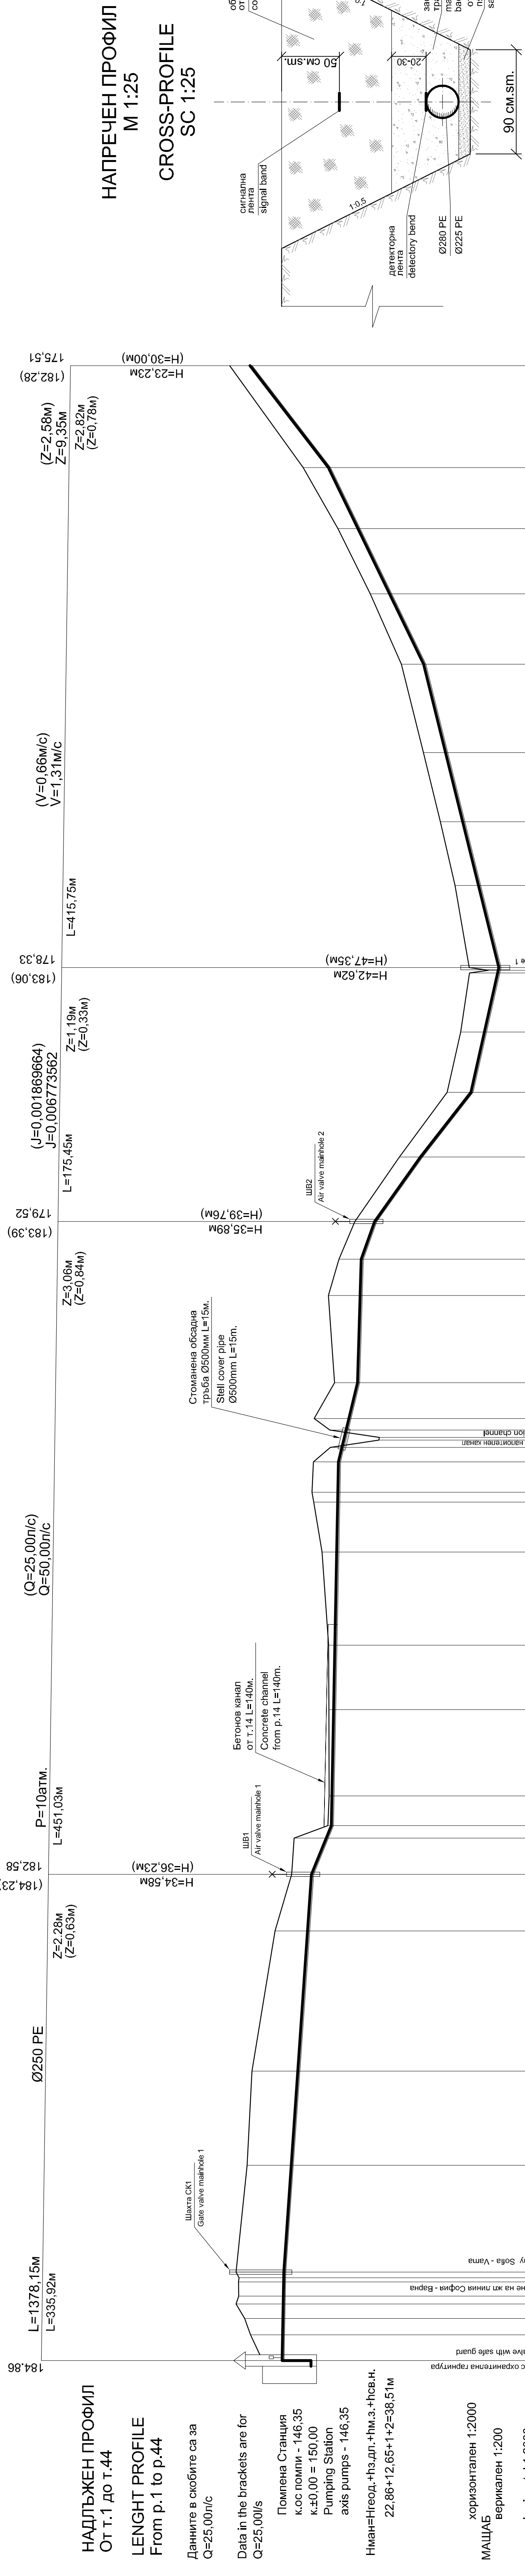

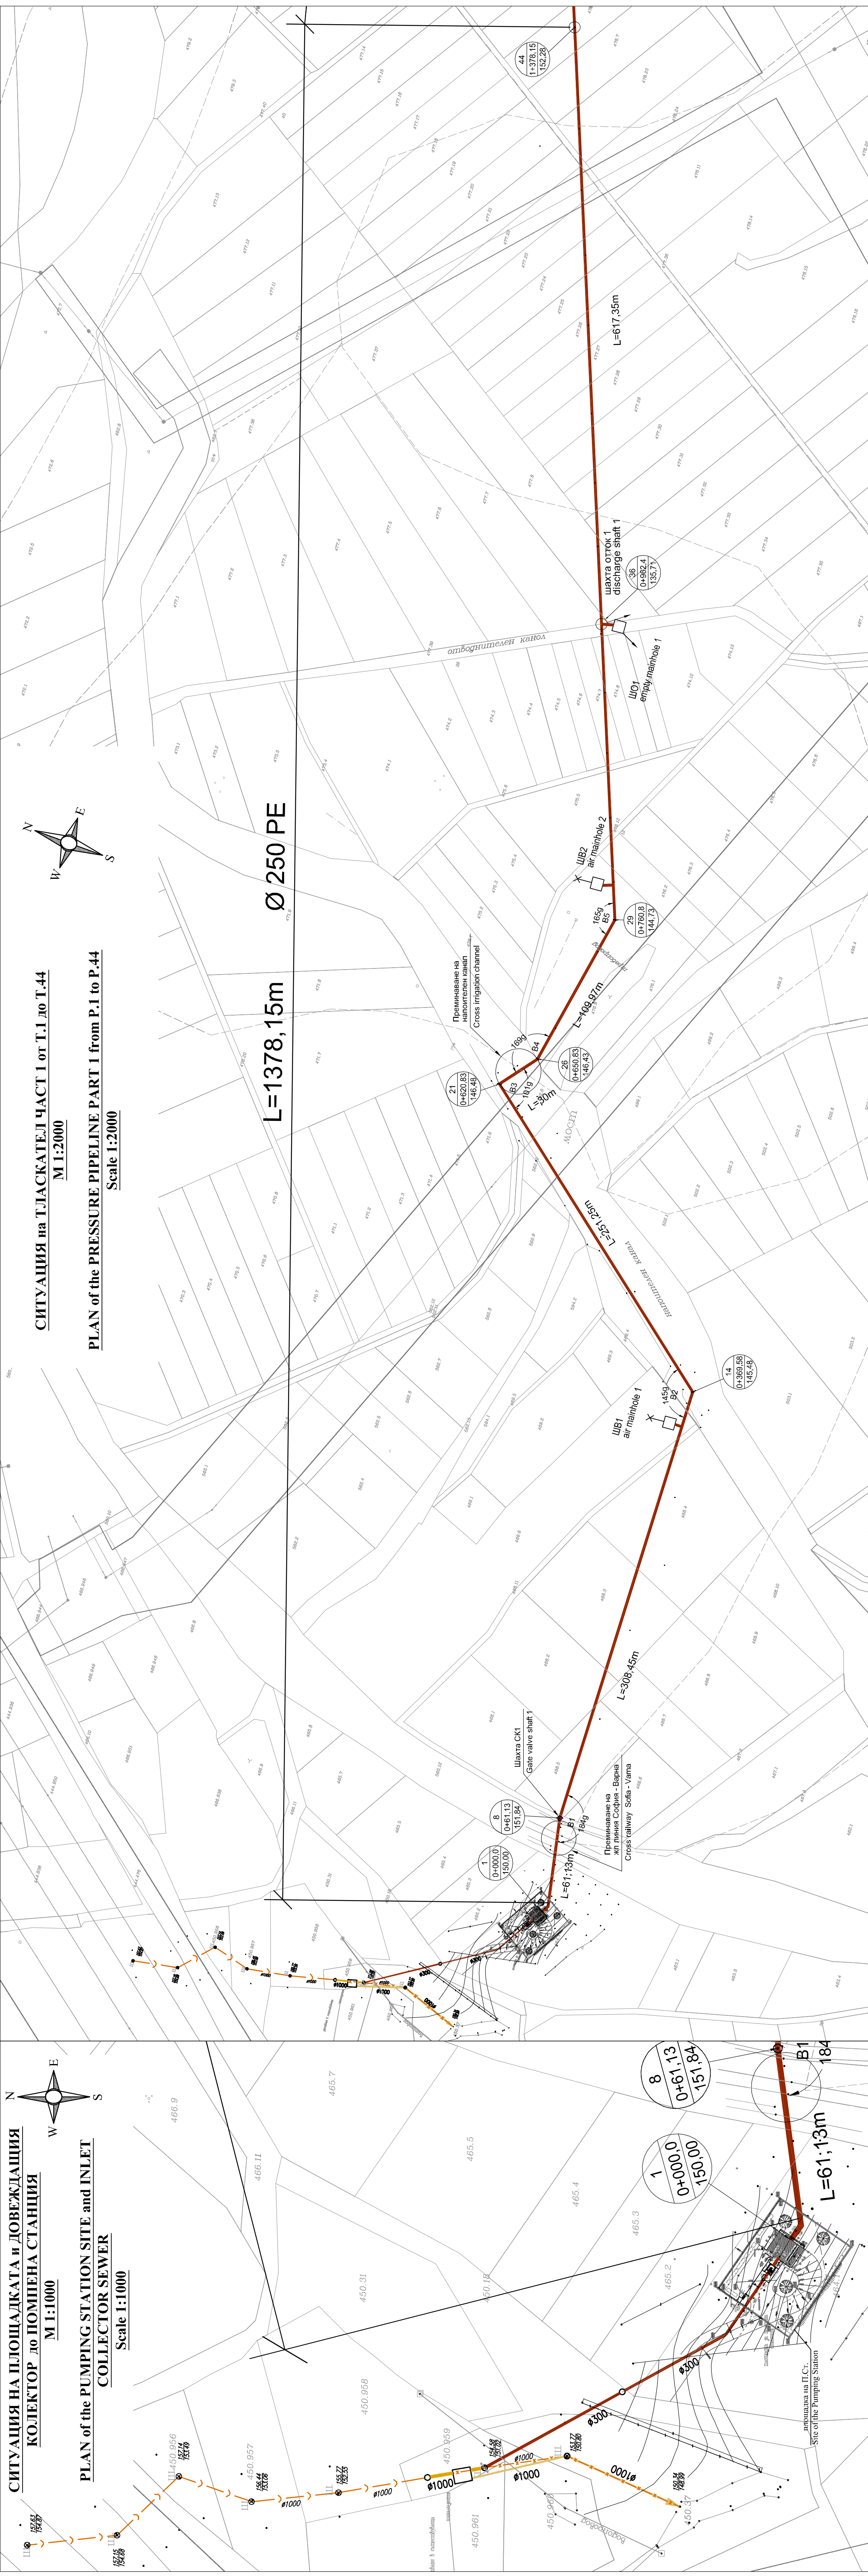

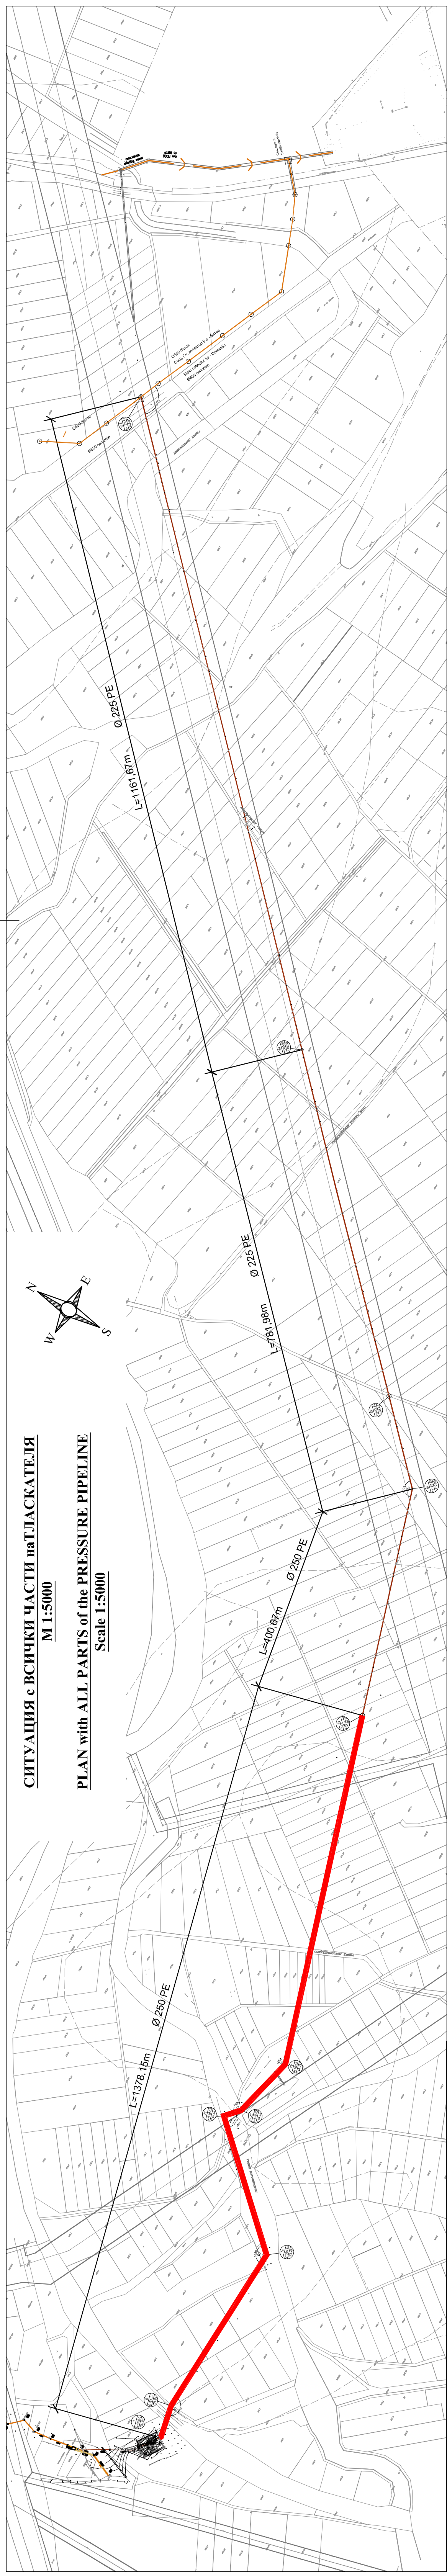

FINAL APPROVAL

CONSULTANT-
JOINT VENTURE

DIWI Consult
International GmbH

 **igip**

LOPP

LEADING PARTNER

PROJECT: SHOUMEN WATER CYCLE IMPROVEMENTS - BULGARIA

ОБЕКТ

PART	SEWERAGE NETWORK
------	------------------

[illegible]

ЛЕГЕНДА / LEGEND

- [illegible]

НАПРЕЧЕН ПРОФИЛ

M 1:25

