

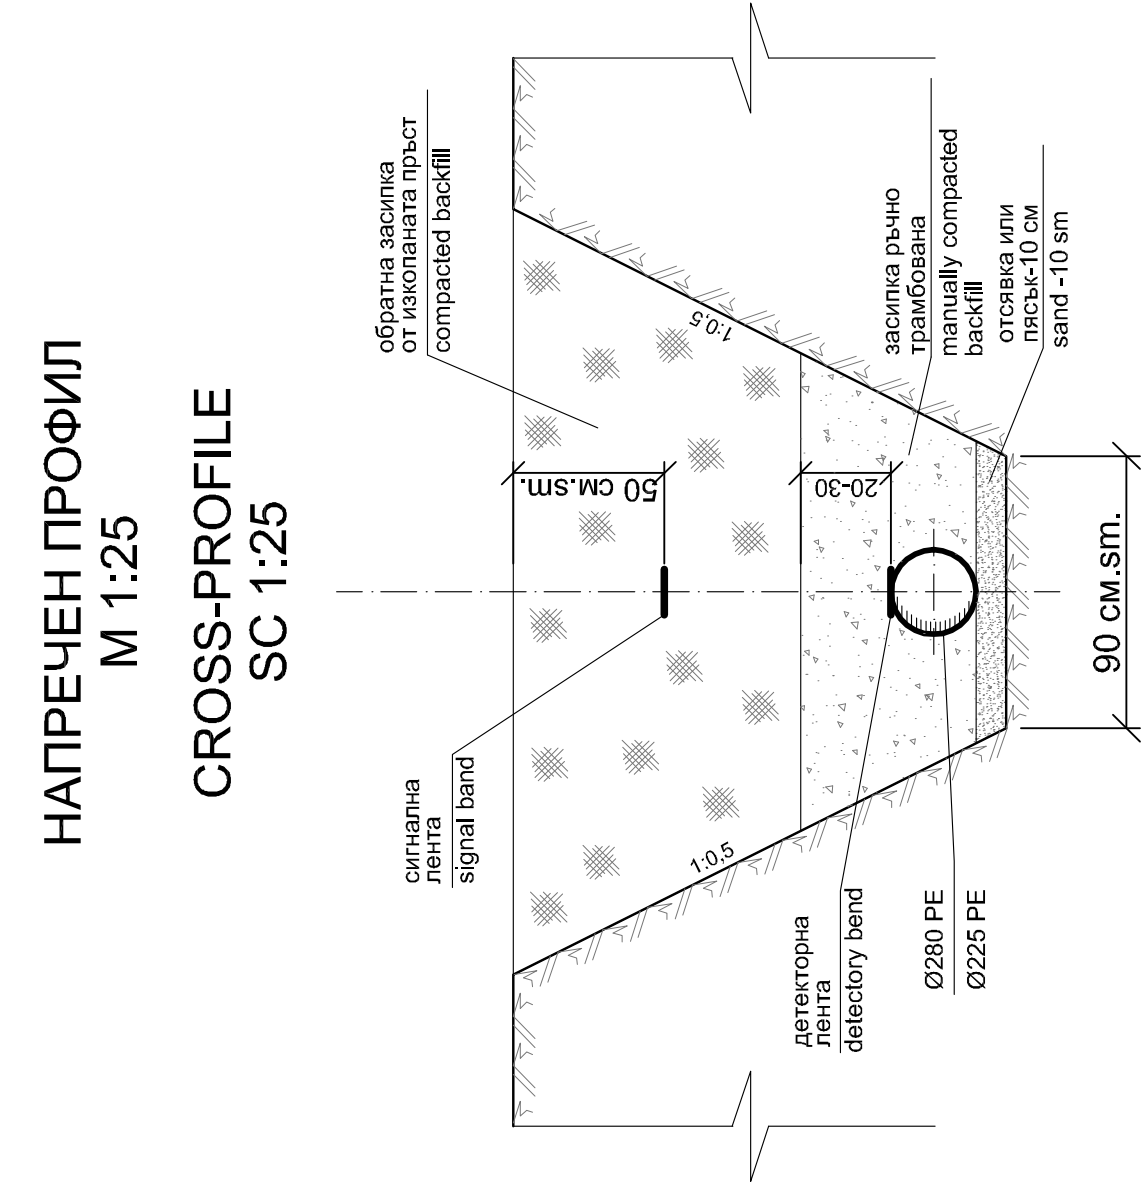
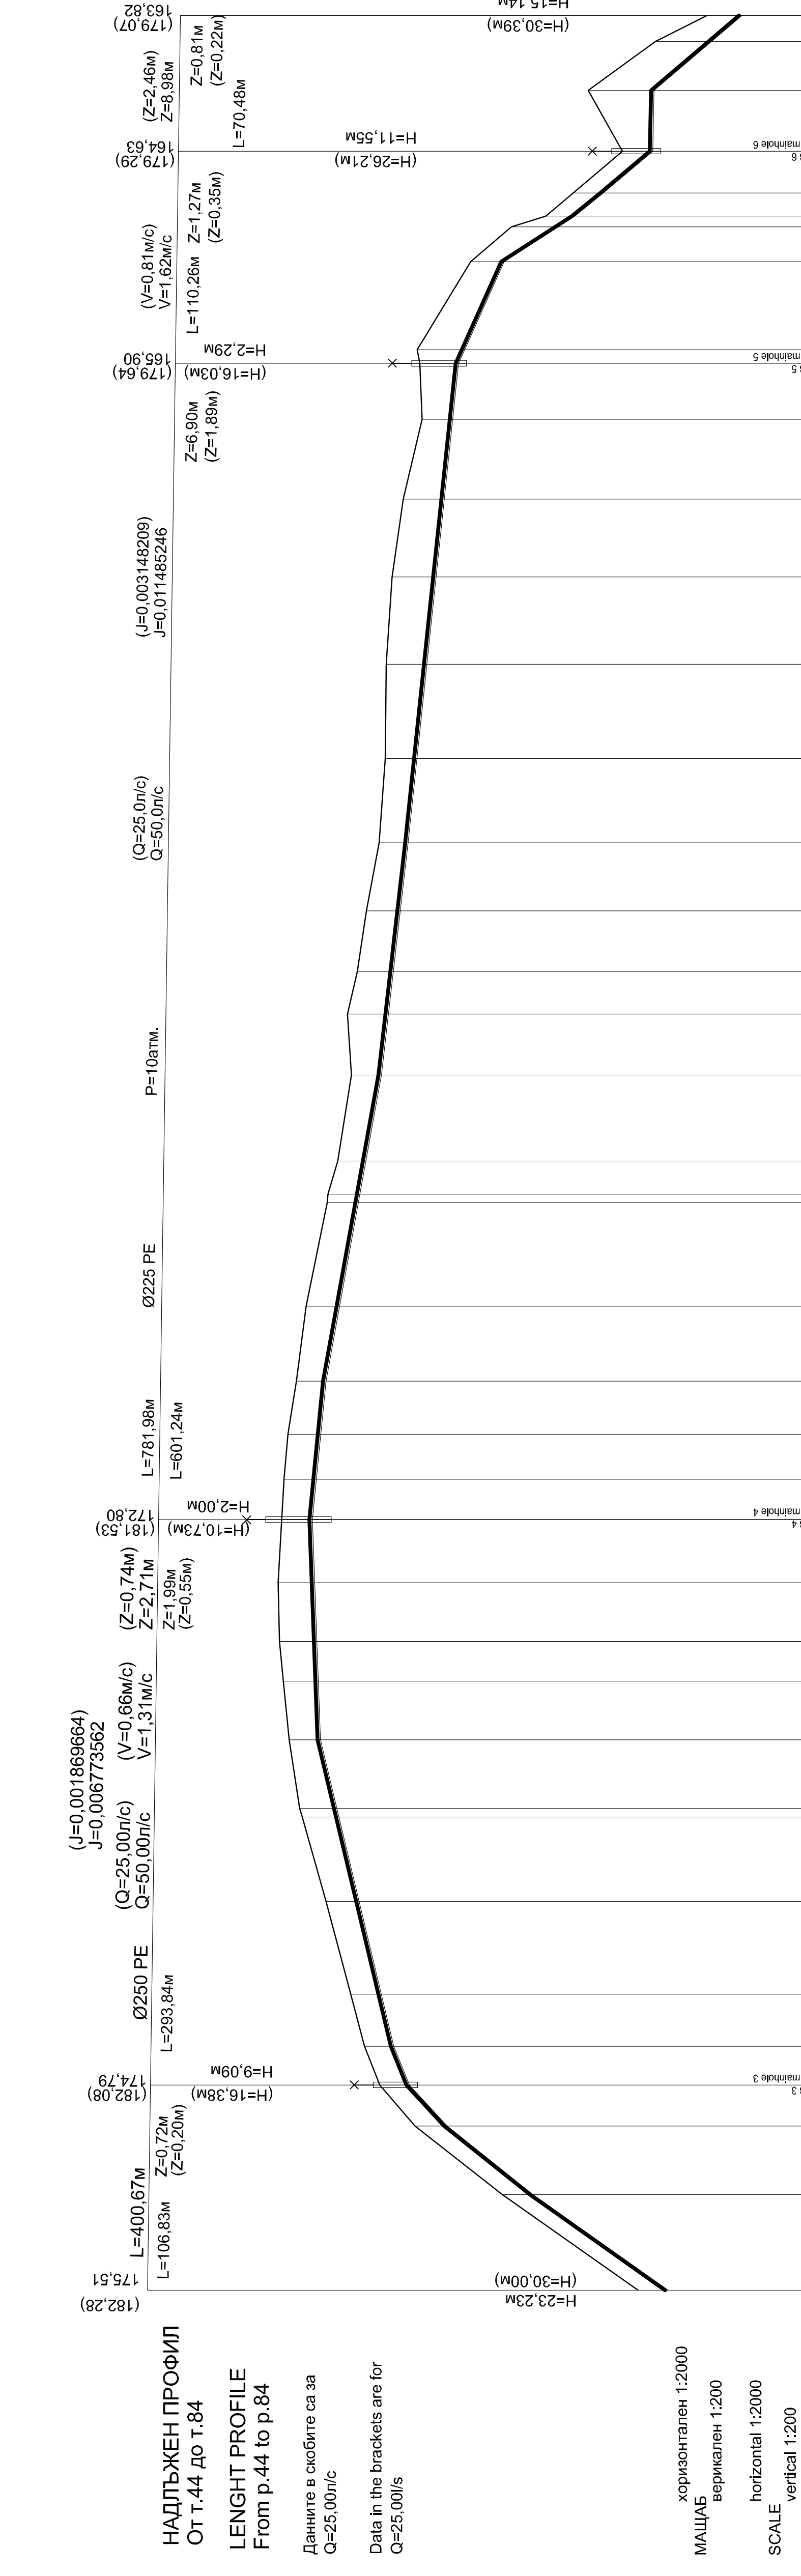
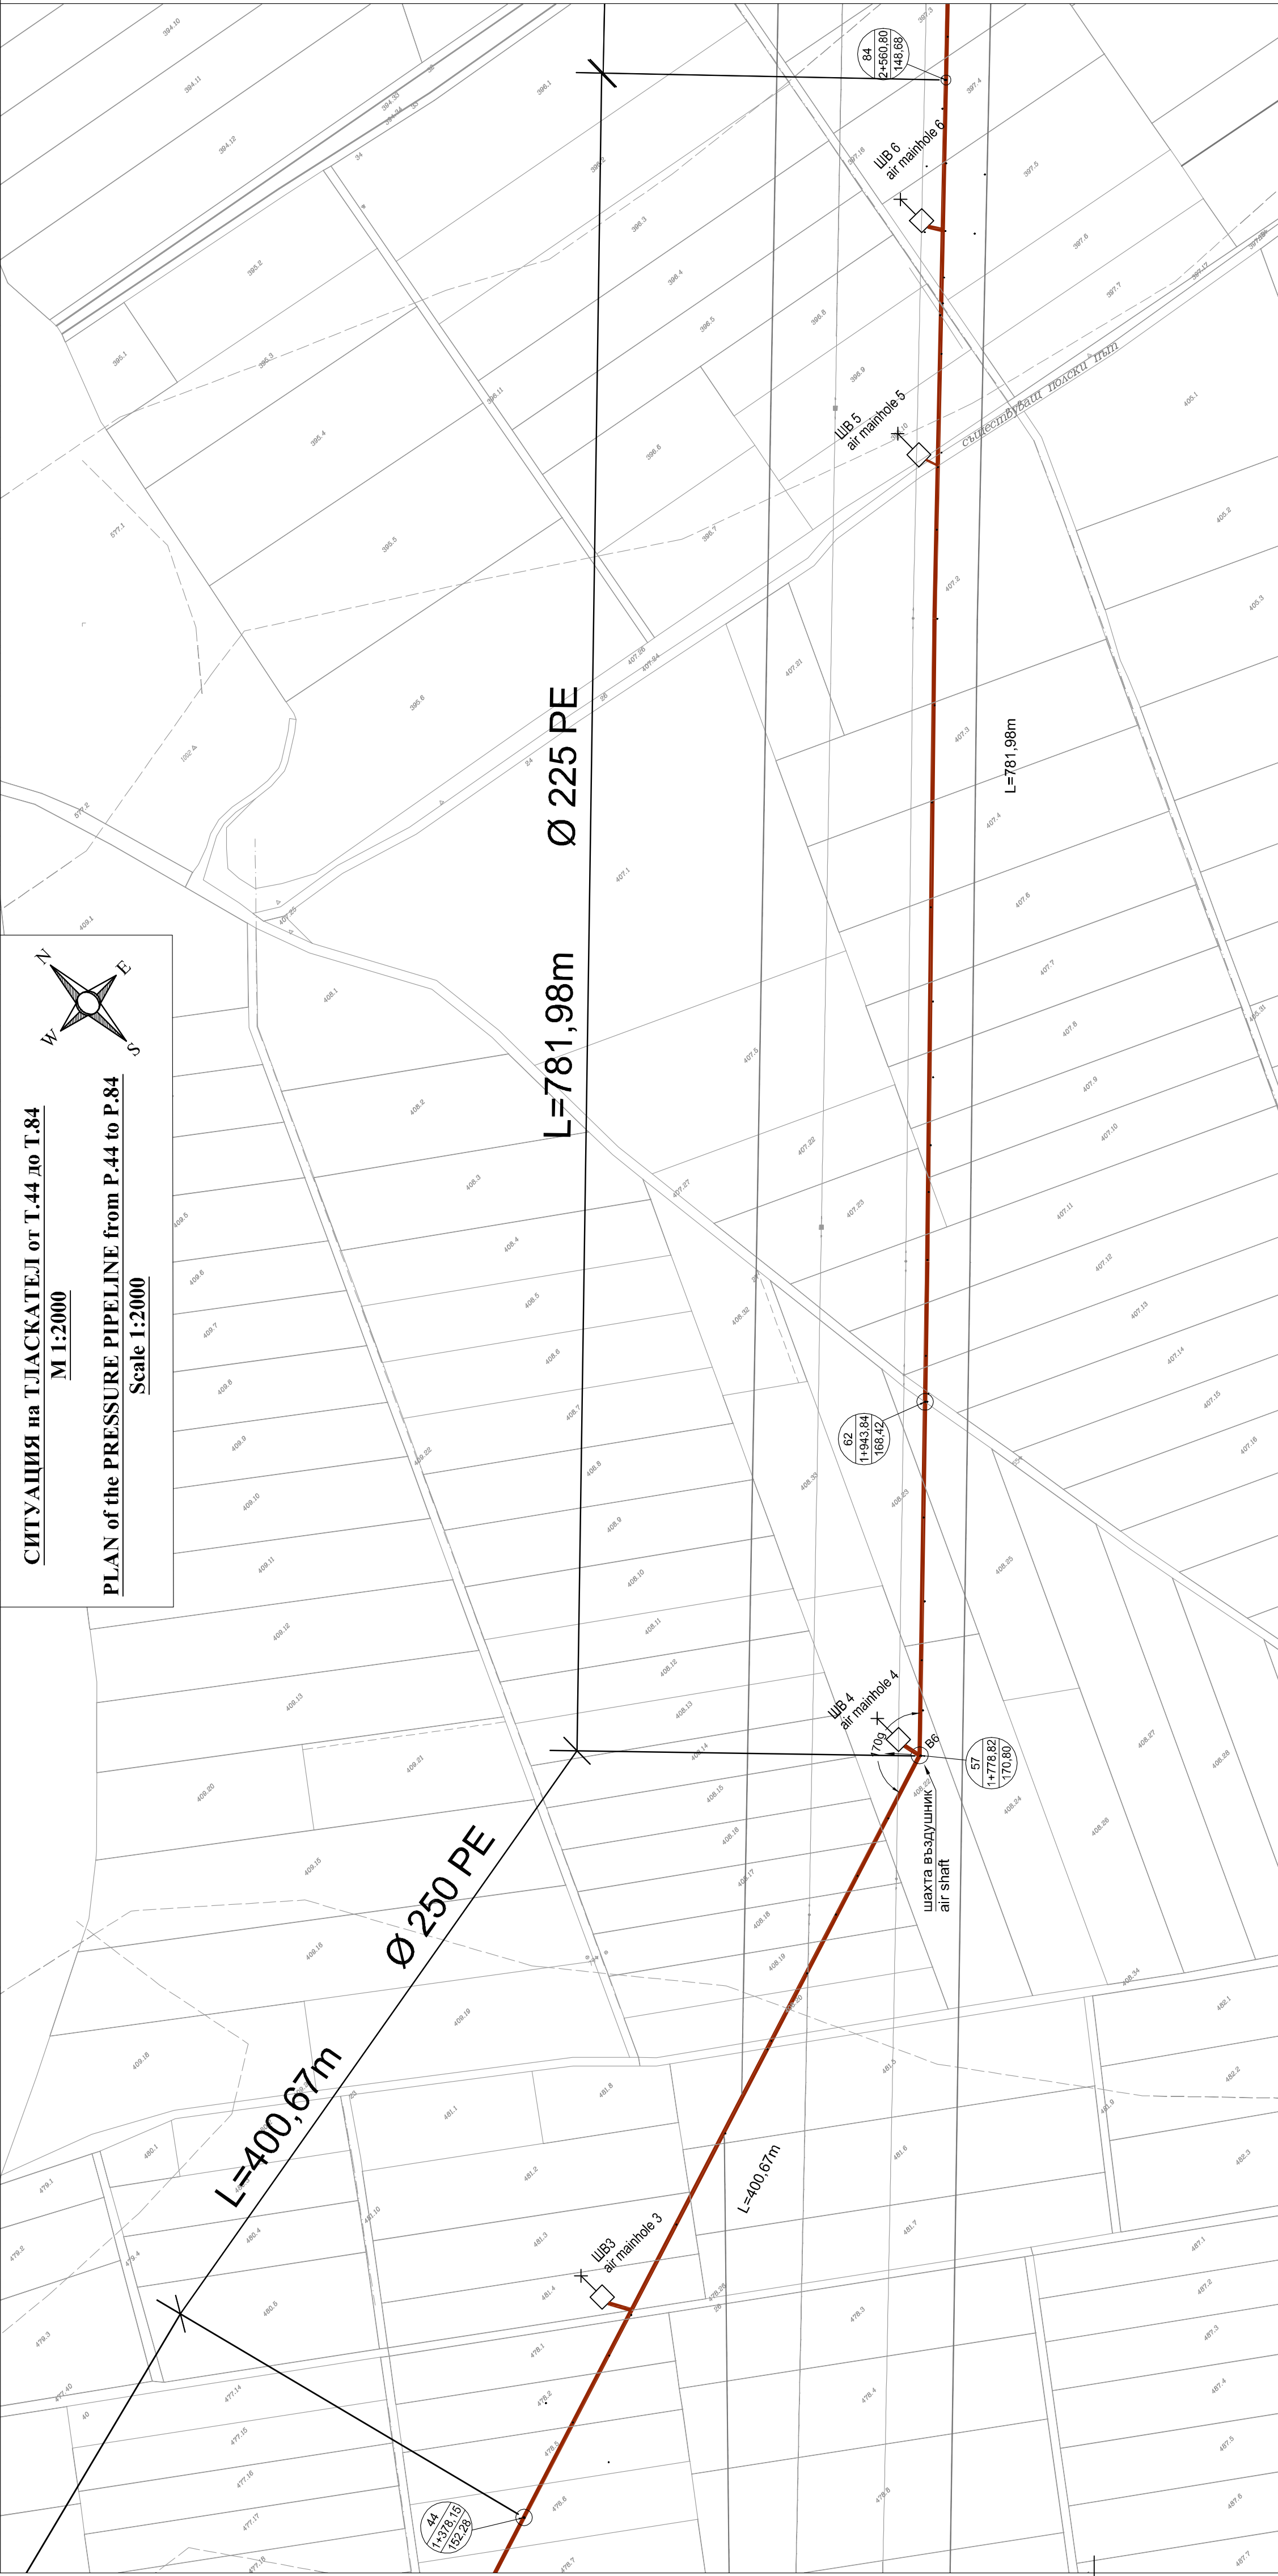


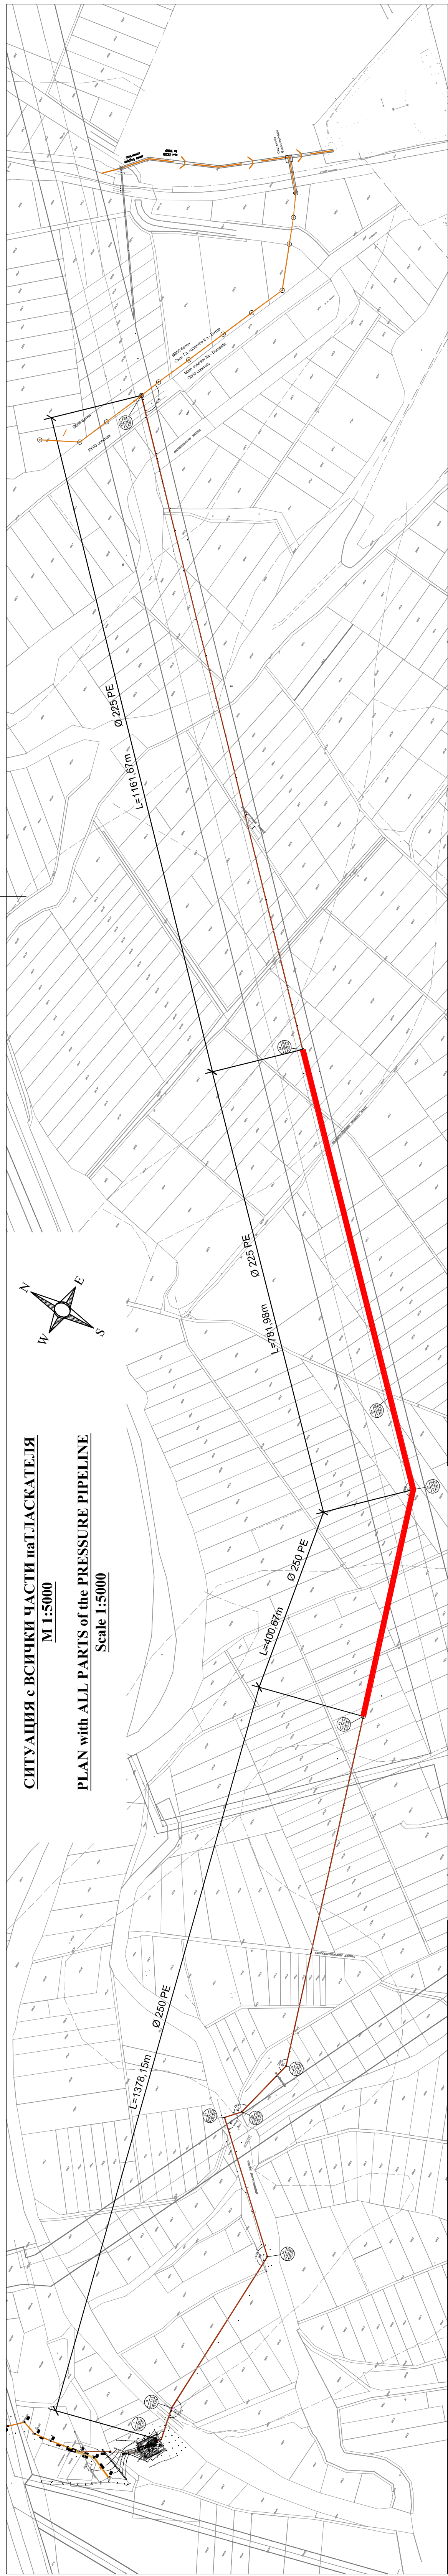

ЛЕГЕНДА / LEGEND

- Трасата от Помпена станция
Pressure Pipeline from Pumping Station
- Трасе на Тласката в Различните Части
Layout of Pressure Pipeline in the Different Parts

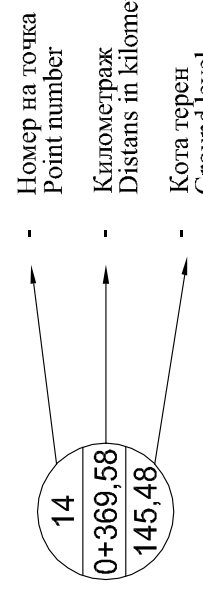

Rev. E					
Rev. D					
Rev. C					
Rev. B					
Rev. A	____, 2008				
	DATE	NAME	APPROVED	MODIFICATION	

ALL RIGHTS RESERVED | This drawing and the information contained therein is the property of Joint Venture. No part of this drawing may be reproduced, stored in a retrieval system, or transmitted in any form, or by any means, electronic, mechanical, photocopying, recording or otherwise, without the prior permission of the copyright holder.


MINISTRY OF ENVIRONMENT AND WATER
 Directorate "European Union Funds for Environment"
 ISPA Measure No 2002/BG/16/P/PE/018

FINAL APPROVAL:

CONSULTANT ·
JOINT VENTURE

DIWI Consult
International GmbH
LEADING PARTNER

LOPP

PROJECT
SHOIMEN WATER CYCLE IMPROVEMENTS - BULGARIA

Lot No 1 : Network Design

ОБЕКТ

Лот № 1 Проект на мрежата	
---------------------------	--

[illegible]