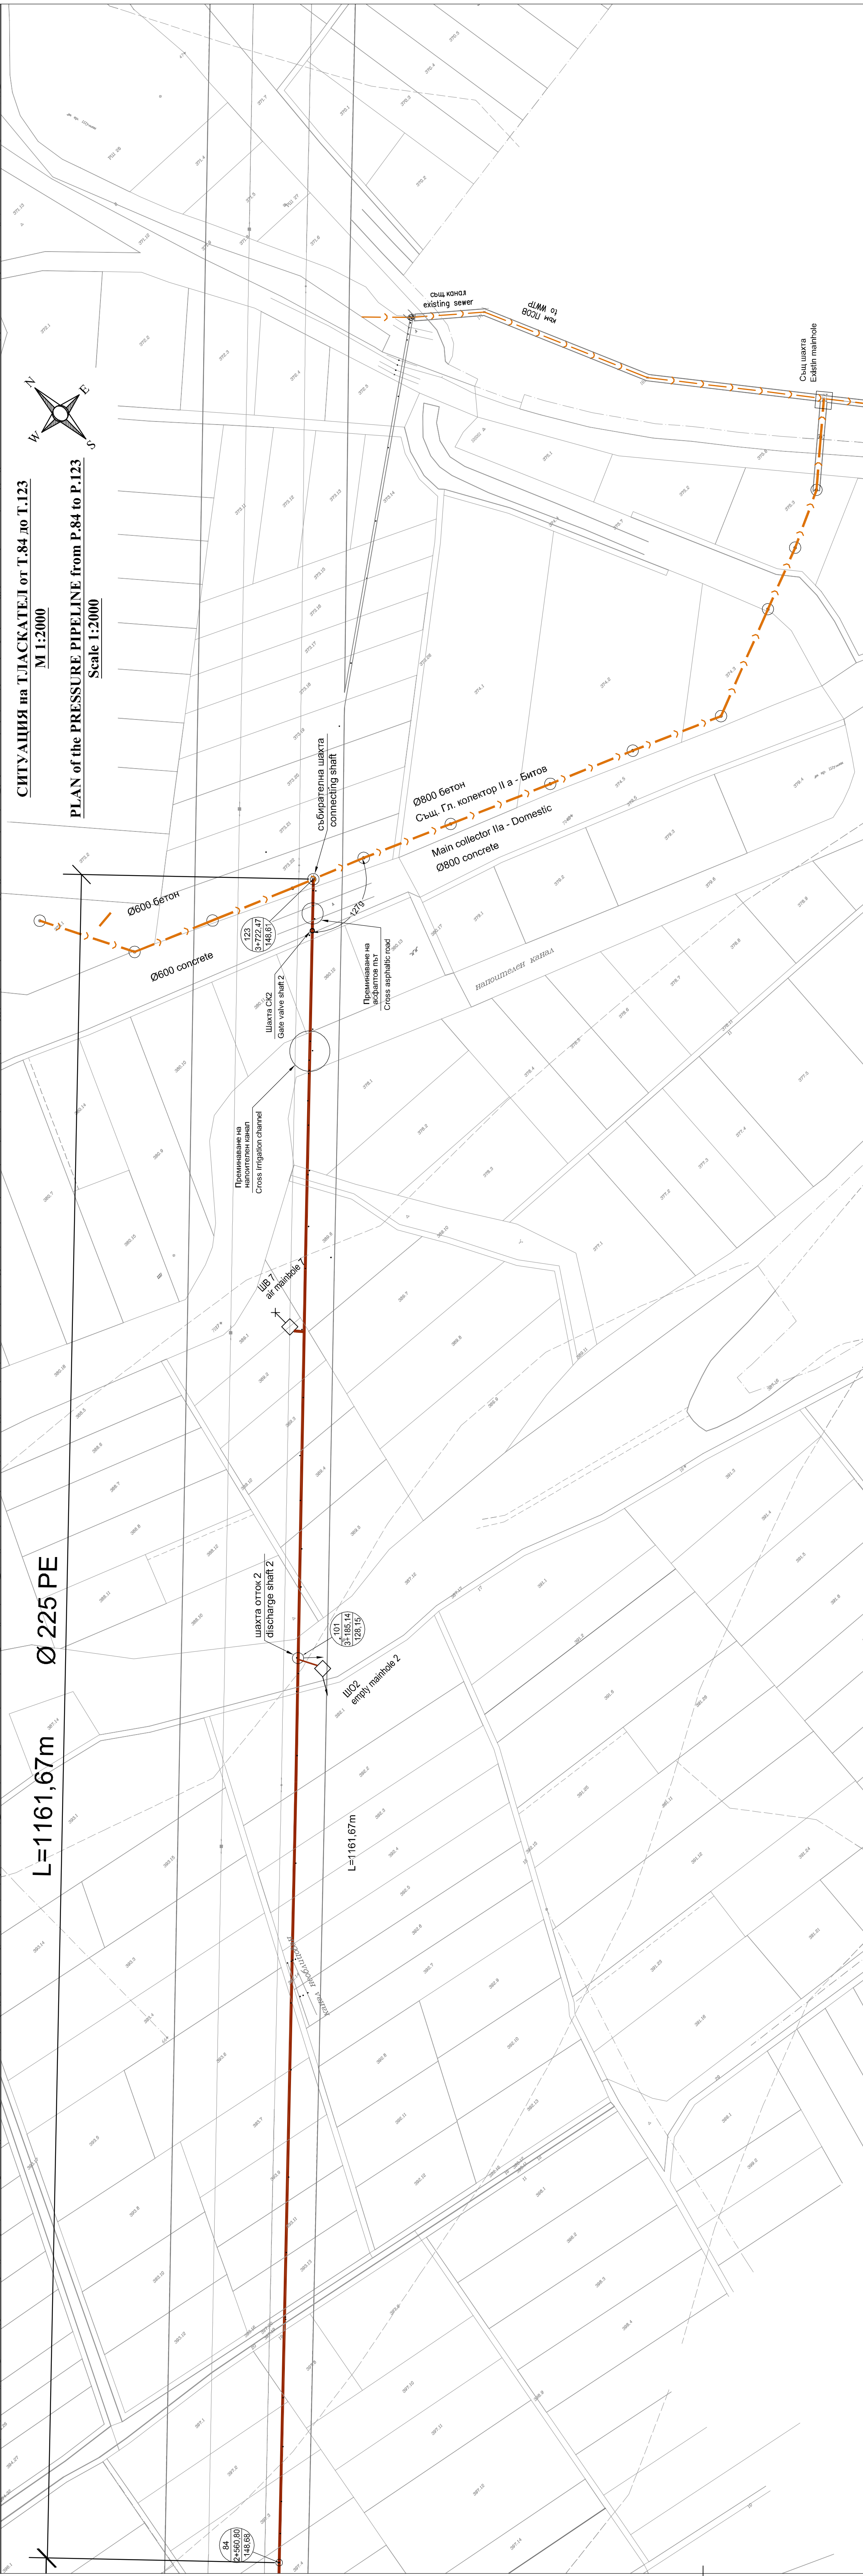
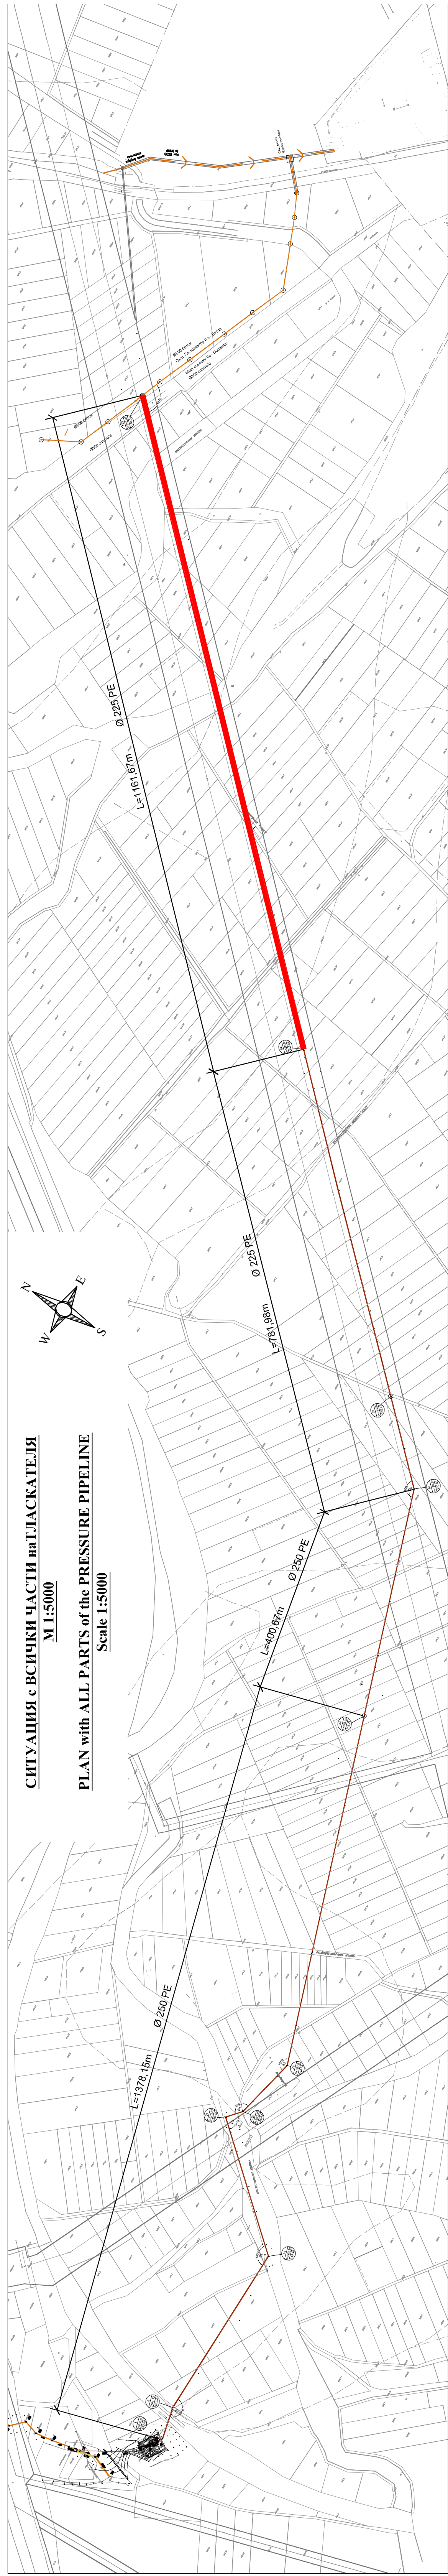
[illegible]

Rev. E			
Rev. D			
Rev. C			
Rev. B			
Rev. A	____, 2008	NAME	APPROVED/ MODIFICATION


EMPLOYER
MINISTRY OF ENVIRONMENT AND WATER
 Directorate "European Union Funds for Environment"
 ISPA Measure No 2002/BG/16/P/PE/0118

FINAL APPROVAL:

CONSULTANT-
JOINT VENTURE

DIWI Consult
International GmbH

LEADING PARTNER



LOPP

ПРОЕКТ	SHOUMEN WATER CYCLE IMPROVEMENTS - BULGARIA Lot No 1 : Network Design
ОБЕКТ	ПОДОБРЕНИЕ НА ВОДНИЯ ЦИКЪЛ НА гр. ШУМЕН-БЪЛГАРИЯ Лот № 1 Проект на мрежата

PART
SEWERAGE NETWORK[illegible]