


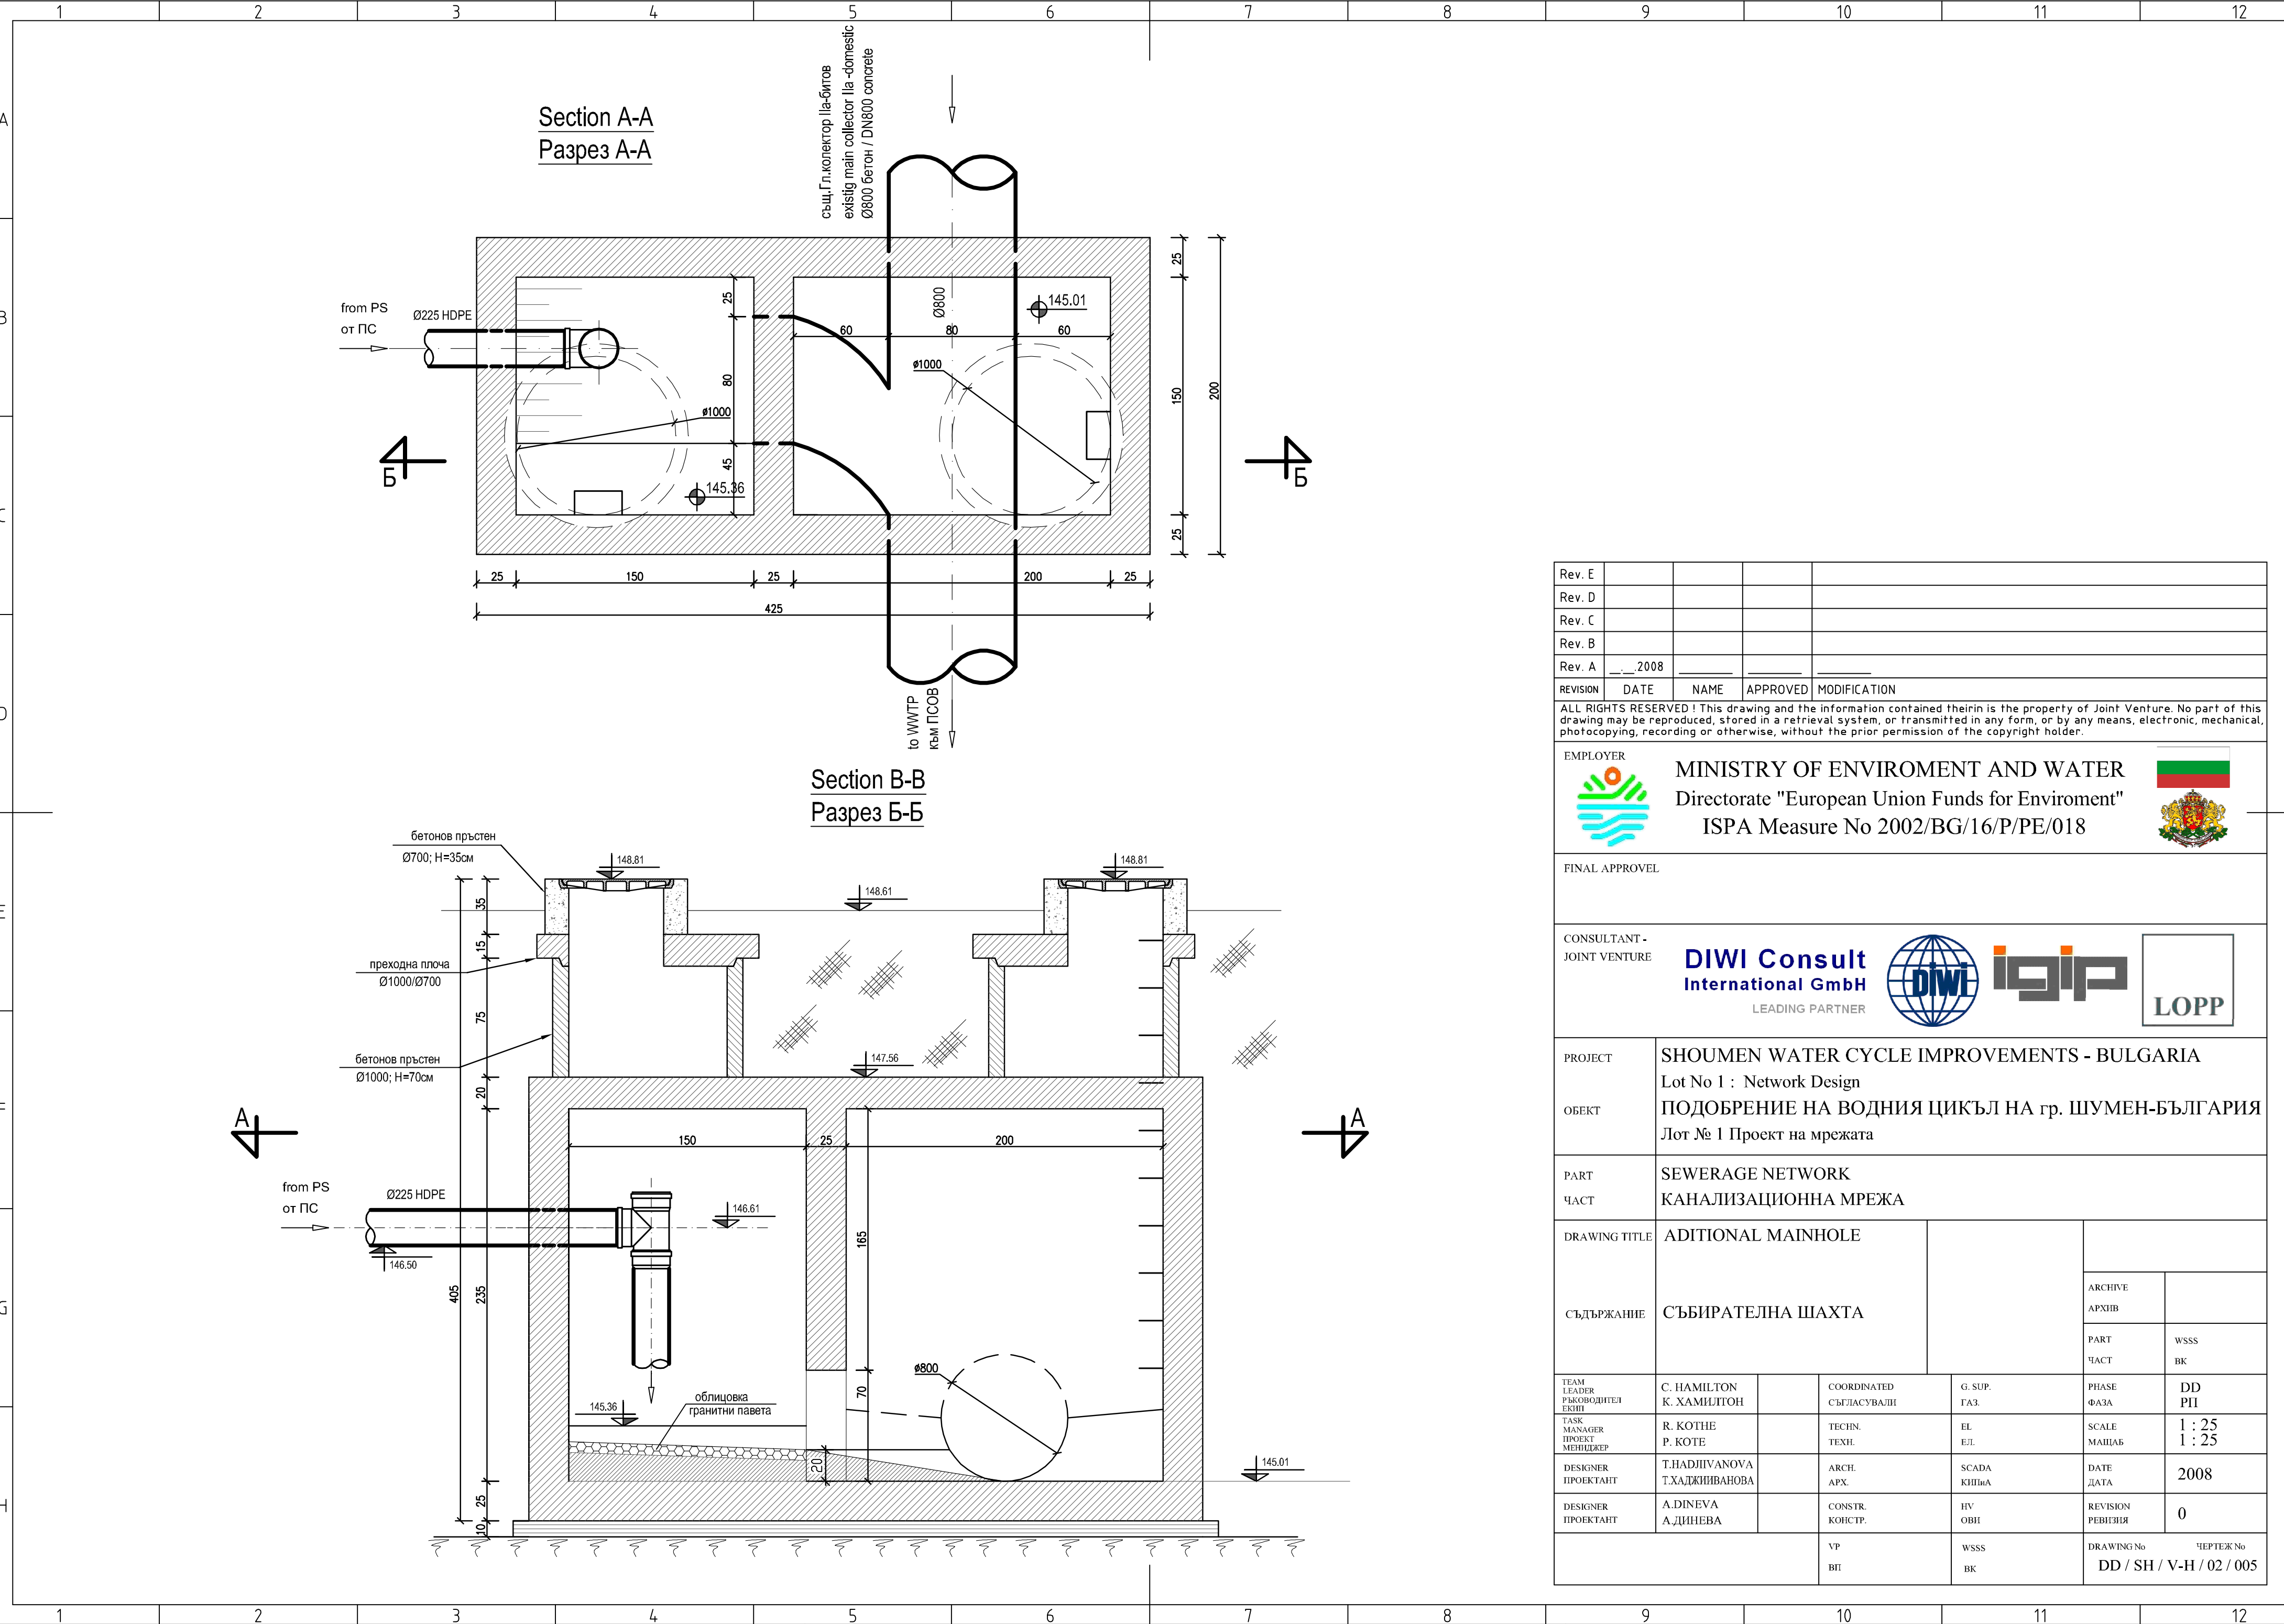

Rev. E						
Rev. D						
Rev. C						
Rev. B						
Rev. A	___.2008					
REVISION	DATE	NAME	APPROVED	MODIFICATION		
ALL RIGHTS RESERVED ! This drawing and the information contained therein is the property of Joint Venture. No part of this drawing may be reproduced, stored in a retrieval system, or transmitted in any form, or by any means, electronic, mechanical, photocopying, recording or otherwise, without the prior permission of the copyright holder.						
EMPLOYER		MINISTRY OF ENVIROMENT AND WATER				
		Directorate "European Union Funds for Enviroment"				
		ISPA Measure No 2002/BG/16/P/PE/018				
						
						
FINAL APPROVEL						
CONSULTANT - JOINT VENTURE						
						
		LEADING PARTNER				
PROJECT	SHOUMEN WATER CYCLE IMPROVEMENTS - BULGARIA					
	Lot No 1 : Network Design					
ОБЕКТ	ПОДОБРЕНИЕ НА ВОДНИЯ ЦИКЪЛ НА гр. ШУМЕН-БЪЛГАРИЯ					
	Лот № 1 Проект на мрежата					
PART	SEWERAGE NETWORK					
ЧАСТ	КАНАЛИЗАЦИОННА МРЕЖА					
DRAWING TITLE	ADITIONAL MAINHOLE					
СЪДЪРЖАНИЕ	СЪБИРАТЕЛНА ШАХТА		ARCHIVE			
			АРХИВ			
			PART	WSSS		
		ЧАСТ	БК			
TEAM LEADER РЪКОВОДИТЕЛ ЕКИП	C. HAMILTON К. ХАМИЛТОН		COORDINATED СЪГЛАСУВАЛИ	G. SUP. ГАЗ.	PHASE ФАЗА	DD РП
TASK MANAGER ПРОЕКТ МЕНИДЖЕР	R. KOTHE Р. КОТЕ		TECHN. ТЕХН.	EL ЕЛ.	SCALE МАЩАБ	1 : 25 1 : 25
DESIGNER ПРОЕКТАНТ	T.HADJIVANOVA Т.ХАДЖИВАНОВА		ARCH. АРХ.	SCADA КШПА	DATE ДАТА	2008
DESIGNER ПРОЕКТАНТ	A.DINEVA А.ДИНЕВА		CONSTR. КОНСТР.	HV ОВИ	REVISION РЕВИЗИЯ	0
			VP ВП	WSSS БК	DRAWING No ЧЕРТЕЖ No DD / SH / V-H / 02 / 005	